CONTRACT NO. 64560

F.A.P RTE.	SECTION	COUNTY	TOTAL SHEETS	SHEET NO.
*	**	CARROLL	548	133
STA.		TO STA.		
FED. ROAD DIST. NO.	ILLINOIS	FED. AID PROJECT		

* ROUTE 17 (US 52 / IL 64)
** (1,2)RS & (3-1)RS-1

BENTON ST

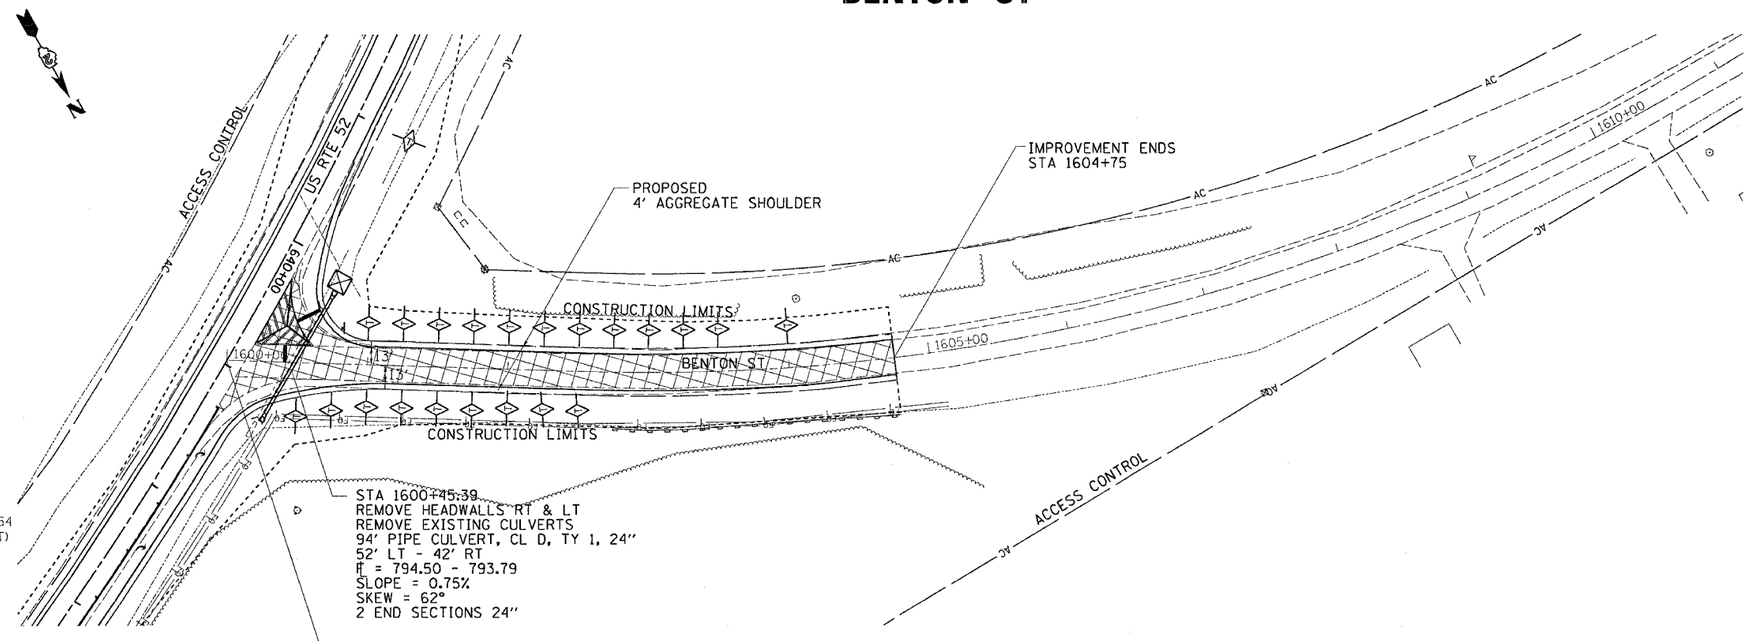

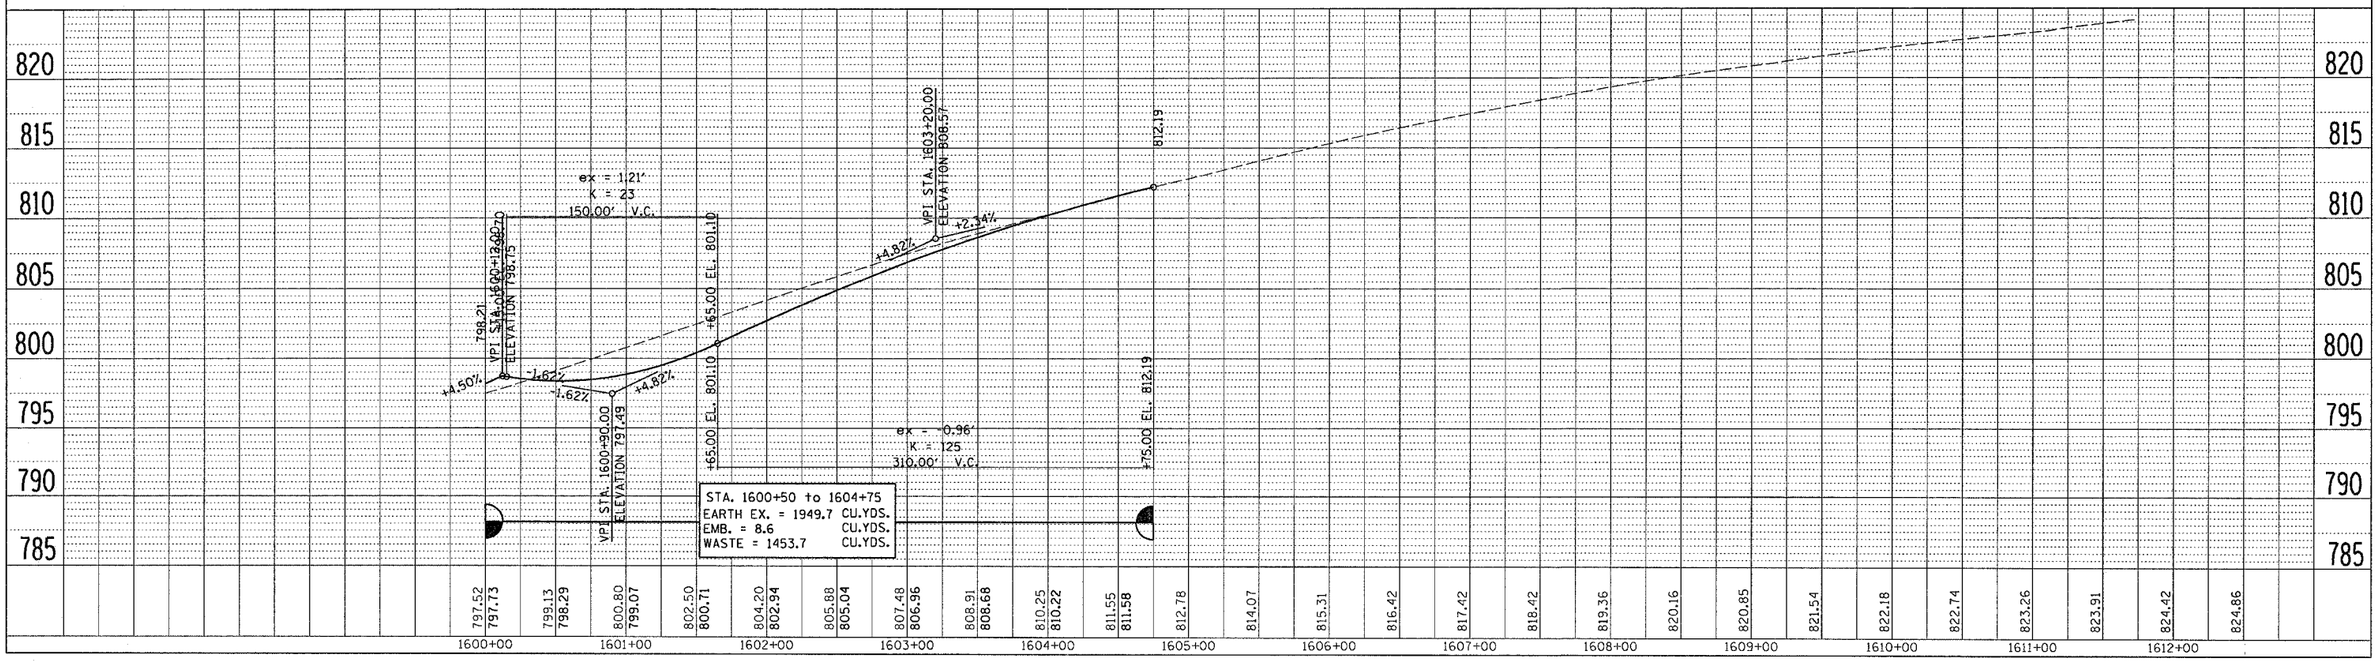

PLAN: SURVEYED, PLOTTED, GRADES CHECKED, ALIGNMENT CHECKED, CADD FILE NAME, NOTE BOOK, NO., BY, DATE

PROFILE: SURVEYED, PLOTTED, GRADES CHECKED, CADD FILE NAME, NOTE BOOK, NO., STRUCTURE NO'S/MTS CHKD, BY, DATE

•DATE-TIME•
•DGN-SPEC•
•REF
•REF
•REF
•REF

BENTON ST