CONTRACT NO. 64560

F.A.P. RTE.	SECTION	COUNTY	TOTAL SHEETS	SHEET NO.
*	**	CARROLL	548	159
STA.	TO STA.			
FED. ROAD DIST. NO.	ILLINOIS	FED. AID PROJECT		

* ROUTE 17 (US 52 / IL 64)
** (1,2)RS & (3-1)RS-1

PAVEMENT ELEVATIONS

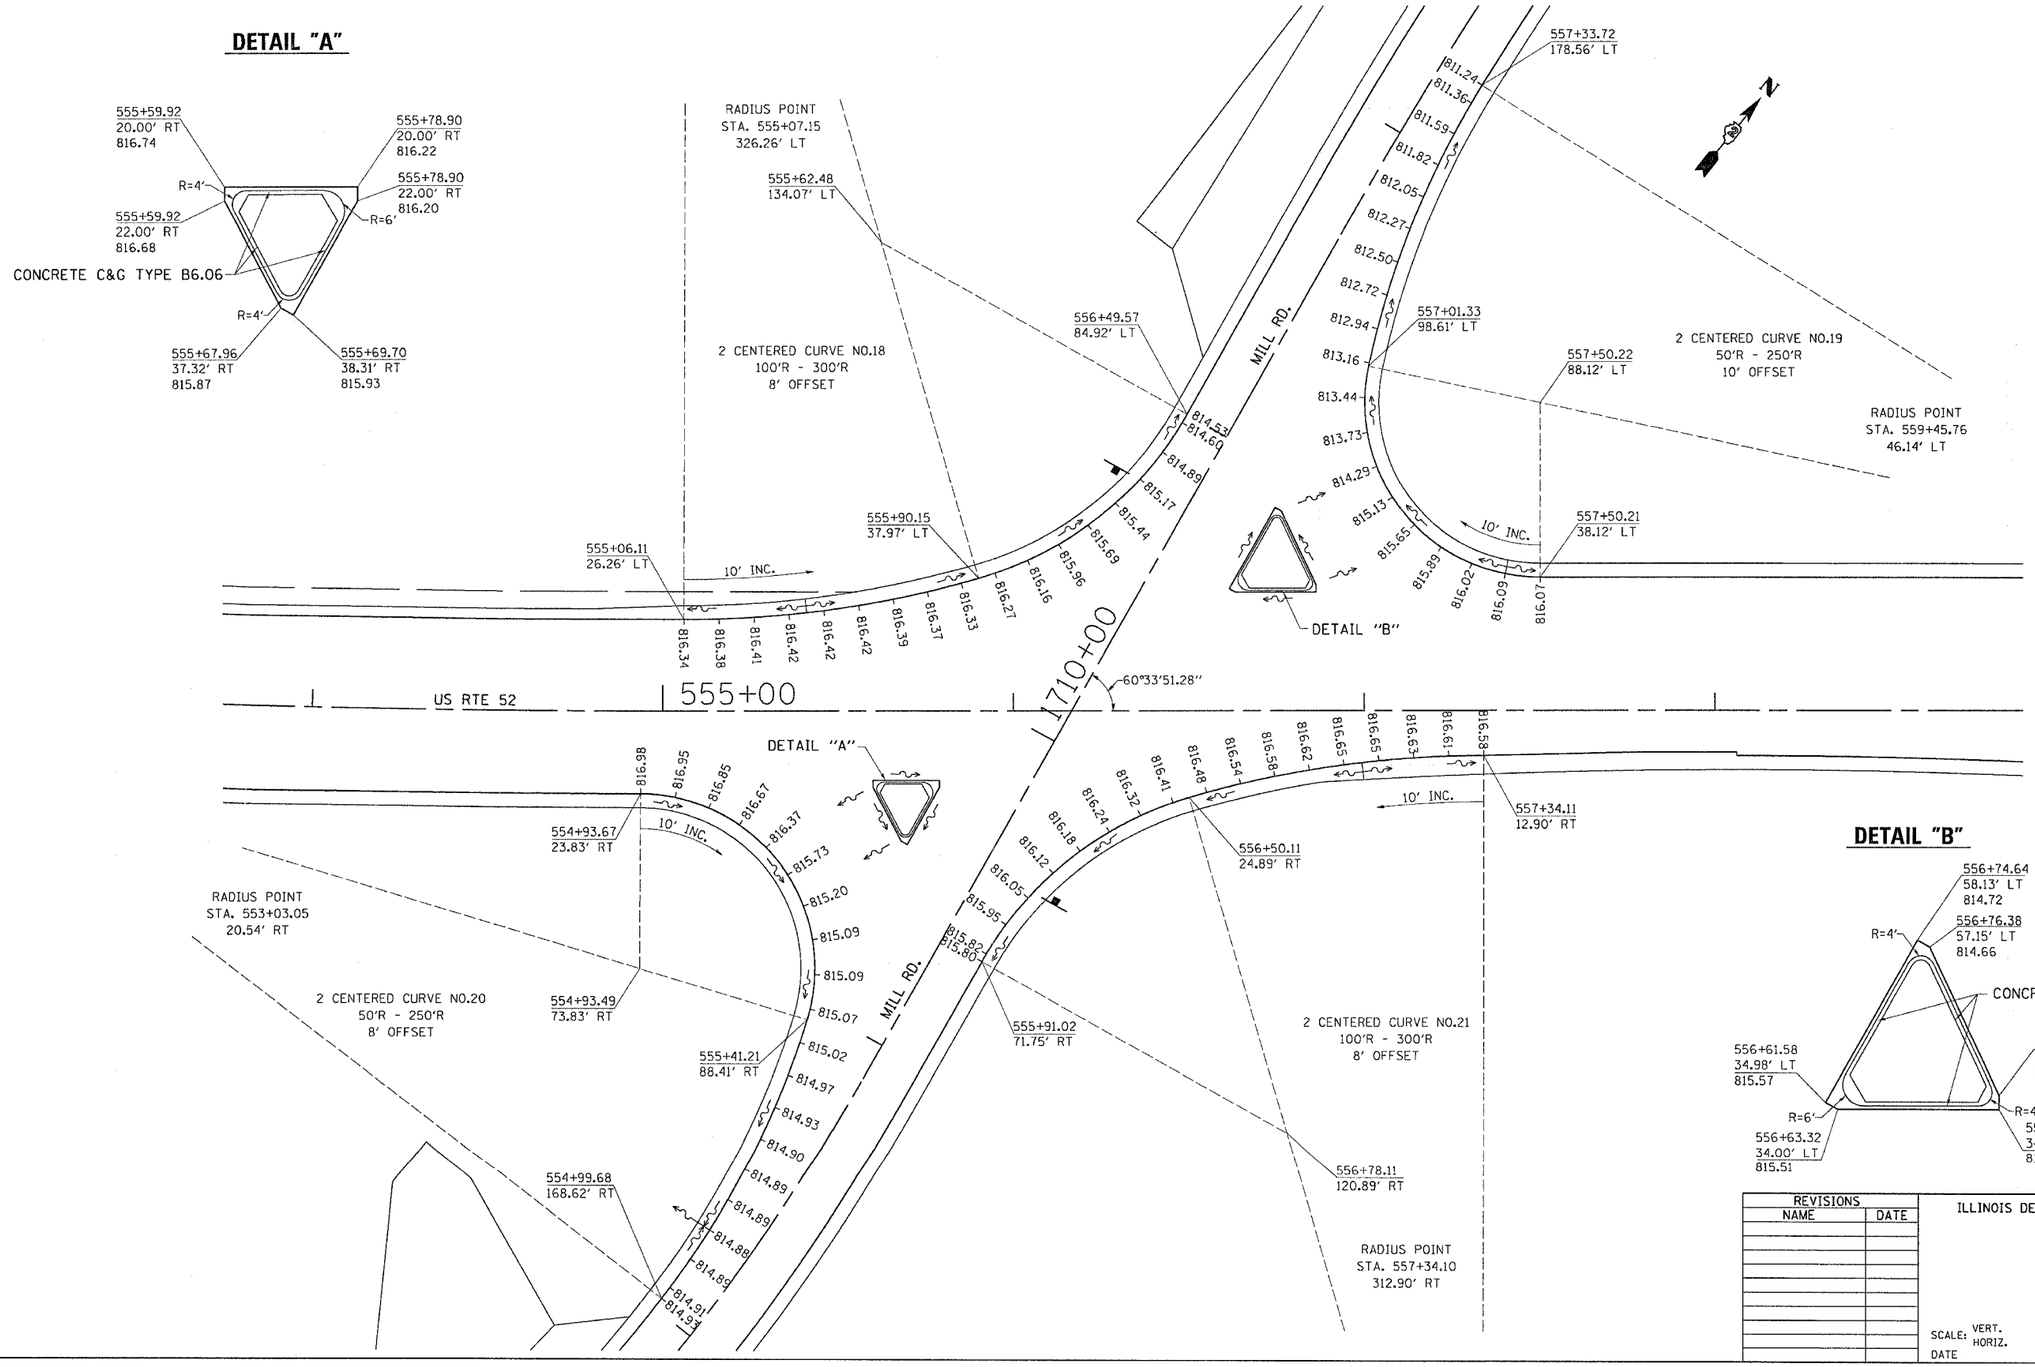

REVISIONS NAME	DATE

ILLINOIS DEPARTMENT OF TRANSPORTATION

SCALE: VERT.
HORIZ.
DATE

DRAWN BY
CHECKED BY

PLOT DATE = Fri Mar 23 09:58:26 2007
FILE NAME = c:\projects\64560\dgn\64560sht01.dgn
PLOT SCALE = 20.0000 '/ IN.
USER NAME = hanspike

PAVEMENT ELEVATIONS