* ROUTE 17 (US 52 / IL 64)
* * (1,2)RS & (3,1)RS-1 CONTRACT NO. 64560

F.A.P RTE.	SECTION	COUNTY	TOTAL SHEETS	SHEET NO.
*	* *	CARROLL	548	275

STA. 225+84.63 TO STA. 227+00.00

FED. ROAD DIST. NO. | ILLINOIS | FED. AID PROJECT

FINAL SURVEY — NOTE BOOK — NO.
SURVEYED — PLOTTED — TEMPLATE — AREAS — AREAS CHECKED — BY — DATE

ORIGINAL SURVEY — NOTE BOOK — NO.
SURVEYED — PLOTTED — TEMPLATE — AREAS — AREAS CHECKED — BY — DATE

PLOT DATE = Thu Mar 22 14:41:47 2007
FILE NAME = c:\projects\c267460\d07460sht.dgn
PLOT SCALE = 10.0000 ' / IN.
USER NAME = hanscnke

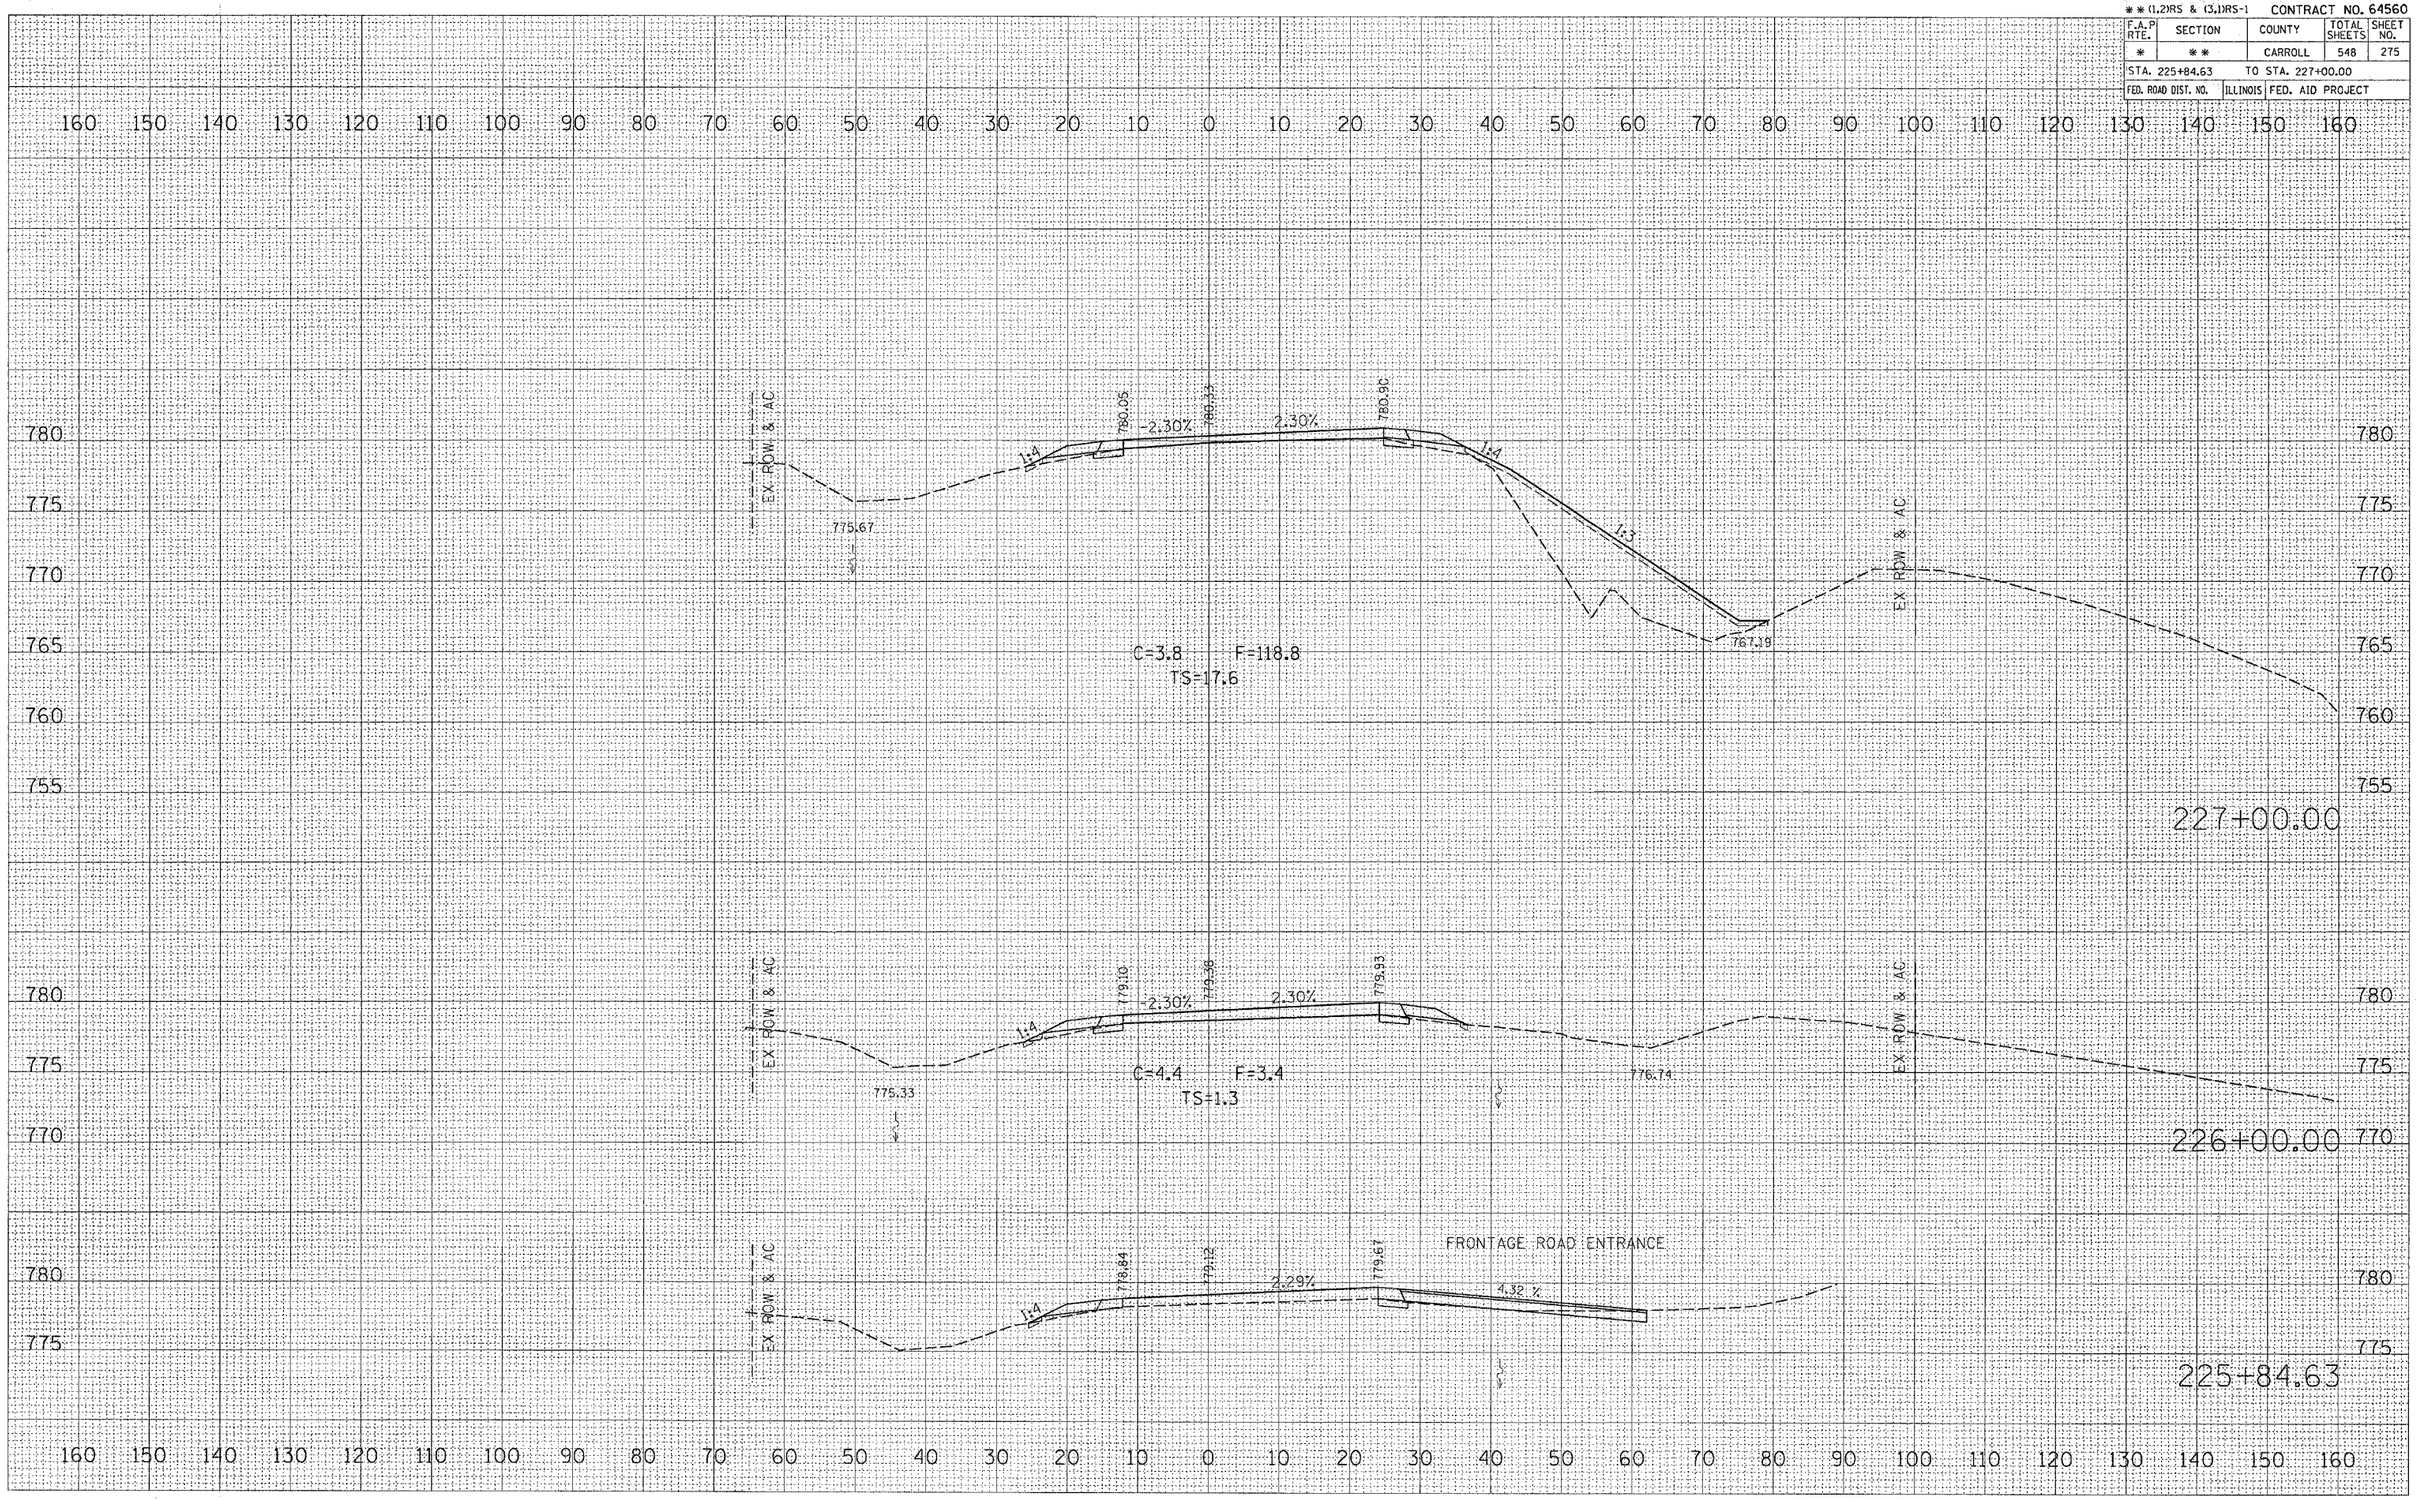

US 52 /IL 64