* ROUTE 17 (US 52 / IL 64)
* * (1,2)RS & (3,1)RS-1 CONTRACT NO. 64560

F.A.P RTE.	SECTION	COUNTY	TOTAL SHEETS	SHEET NO.
*	* *	CARROLL	548	326

STA. 325+00.00 TO STA. 325+00.00

FED. ROAD DIST. NO. | ILLINOIS | FED. AID PROJECT

FINAL SURVEY	BY	DATE
SURVEYED		
PLOTTED		
NOTE BOOK		
AREAS		
NO. AREAS CHECKED		

ORIGINAL SURVEY	BY	DATE
SURVEYED		
PLOTTED		
NOTE BOOK		
AREAS		
NO. AREAS CHECKED		

PLOT DATE = Thu Nov 22 14:42:16 2007
FILE NAME = e:\projects\sp2074101\d074101mak1.dgn
PLOT SCALE = 10.0000 ' / IN.
USER NAME = hansonk

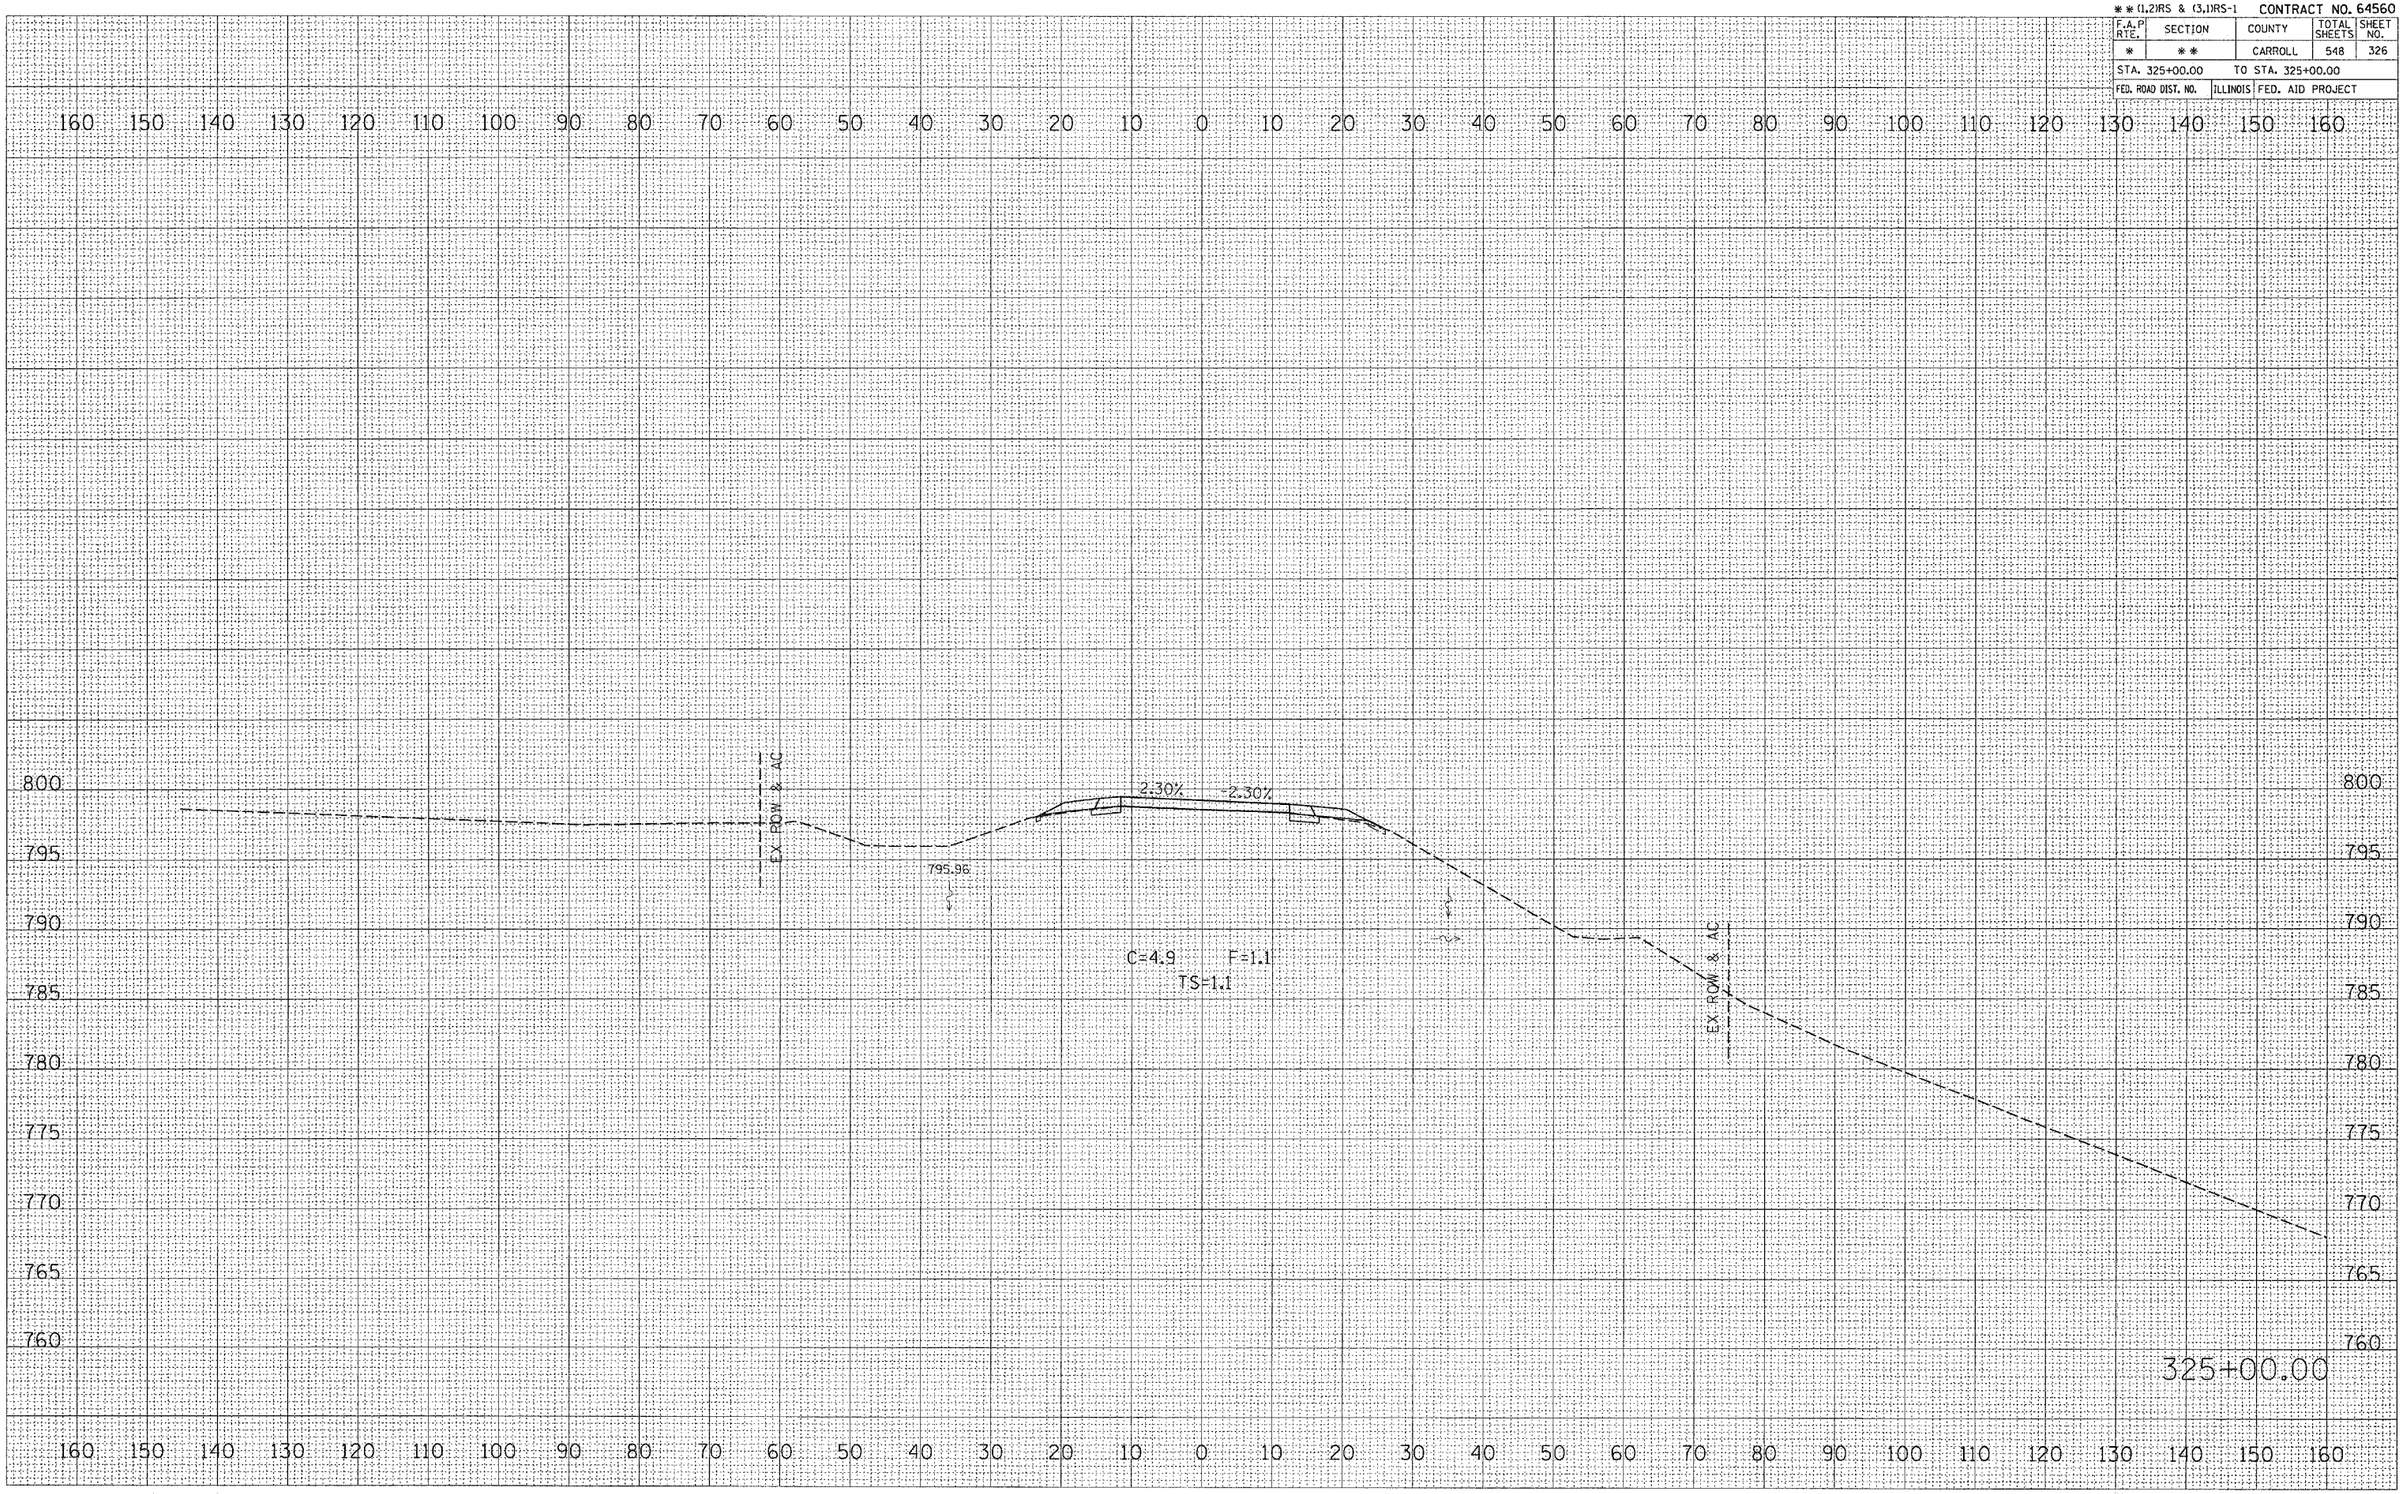

US 52 /IL 64