* ROUTE 17 (US 52 / IL 64)
* * (1,2)RS & (3,1)RS-1 CONTRACT NO. 64560

F.A.P RTE.	SECTION	COUNTY	TOTAL SHEETS	SHEET NO.
*	* *	CARROLL	548	336

STA. 342+42.07 TO STA. 343+00.00

FED. ROAD DIST. NO. | ILLINOIS | FED. AID PROJECT

FINAL SURVEY	BY	DATE
NOTE BOOK	SURVEYED	
NO.	PLOTTED	
	TYPED	
	AREAS	
	AREAS CHECKED	

ORIGINAL SURVEY	BY	DATE
NOTE BOOK	SURVEYED	
NO.	PLOTTED	
	TYPED	
	AREAS	
	AREAS CHECKED	

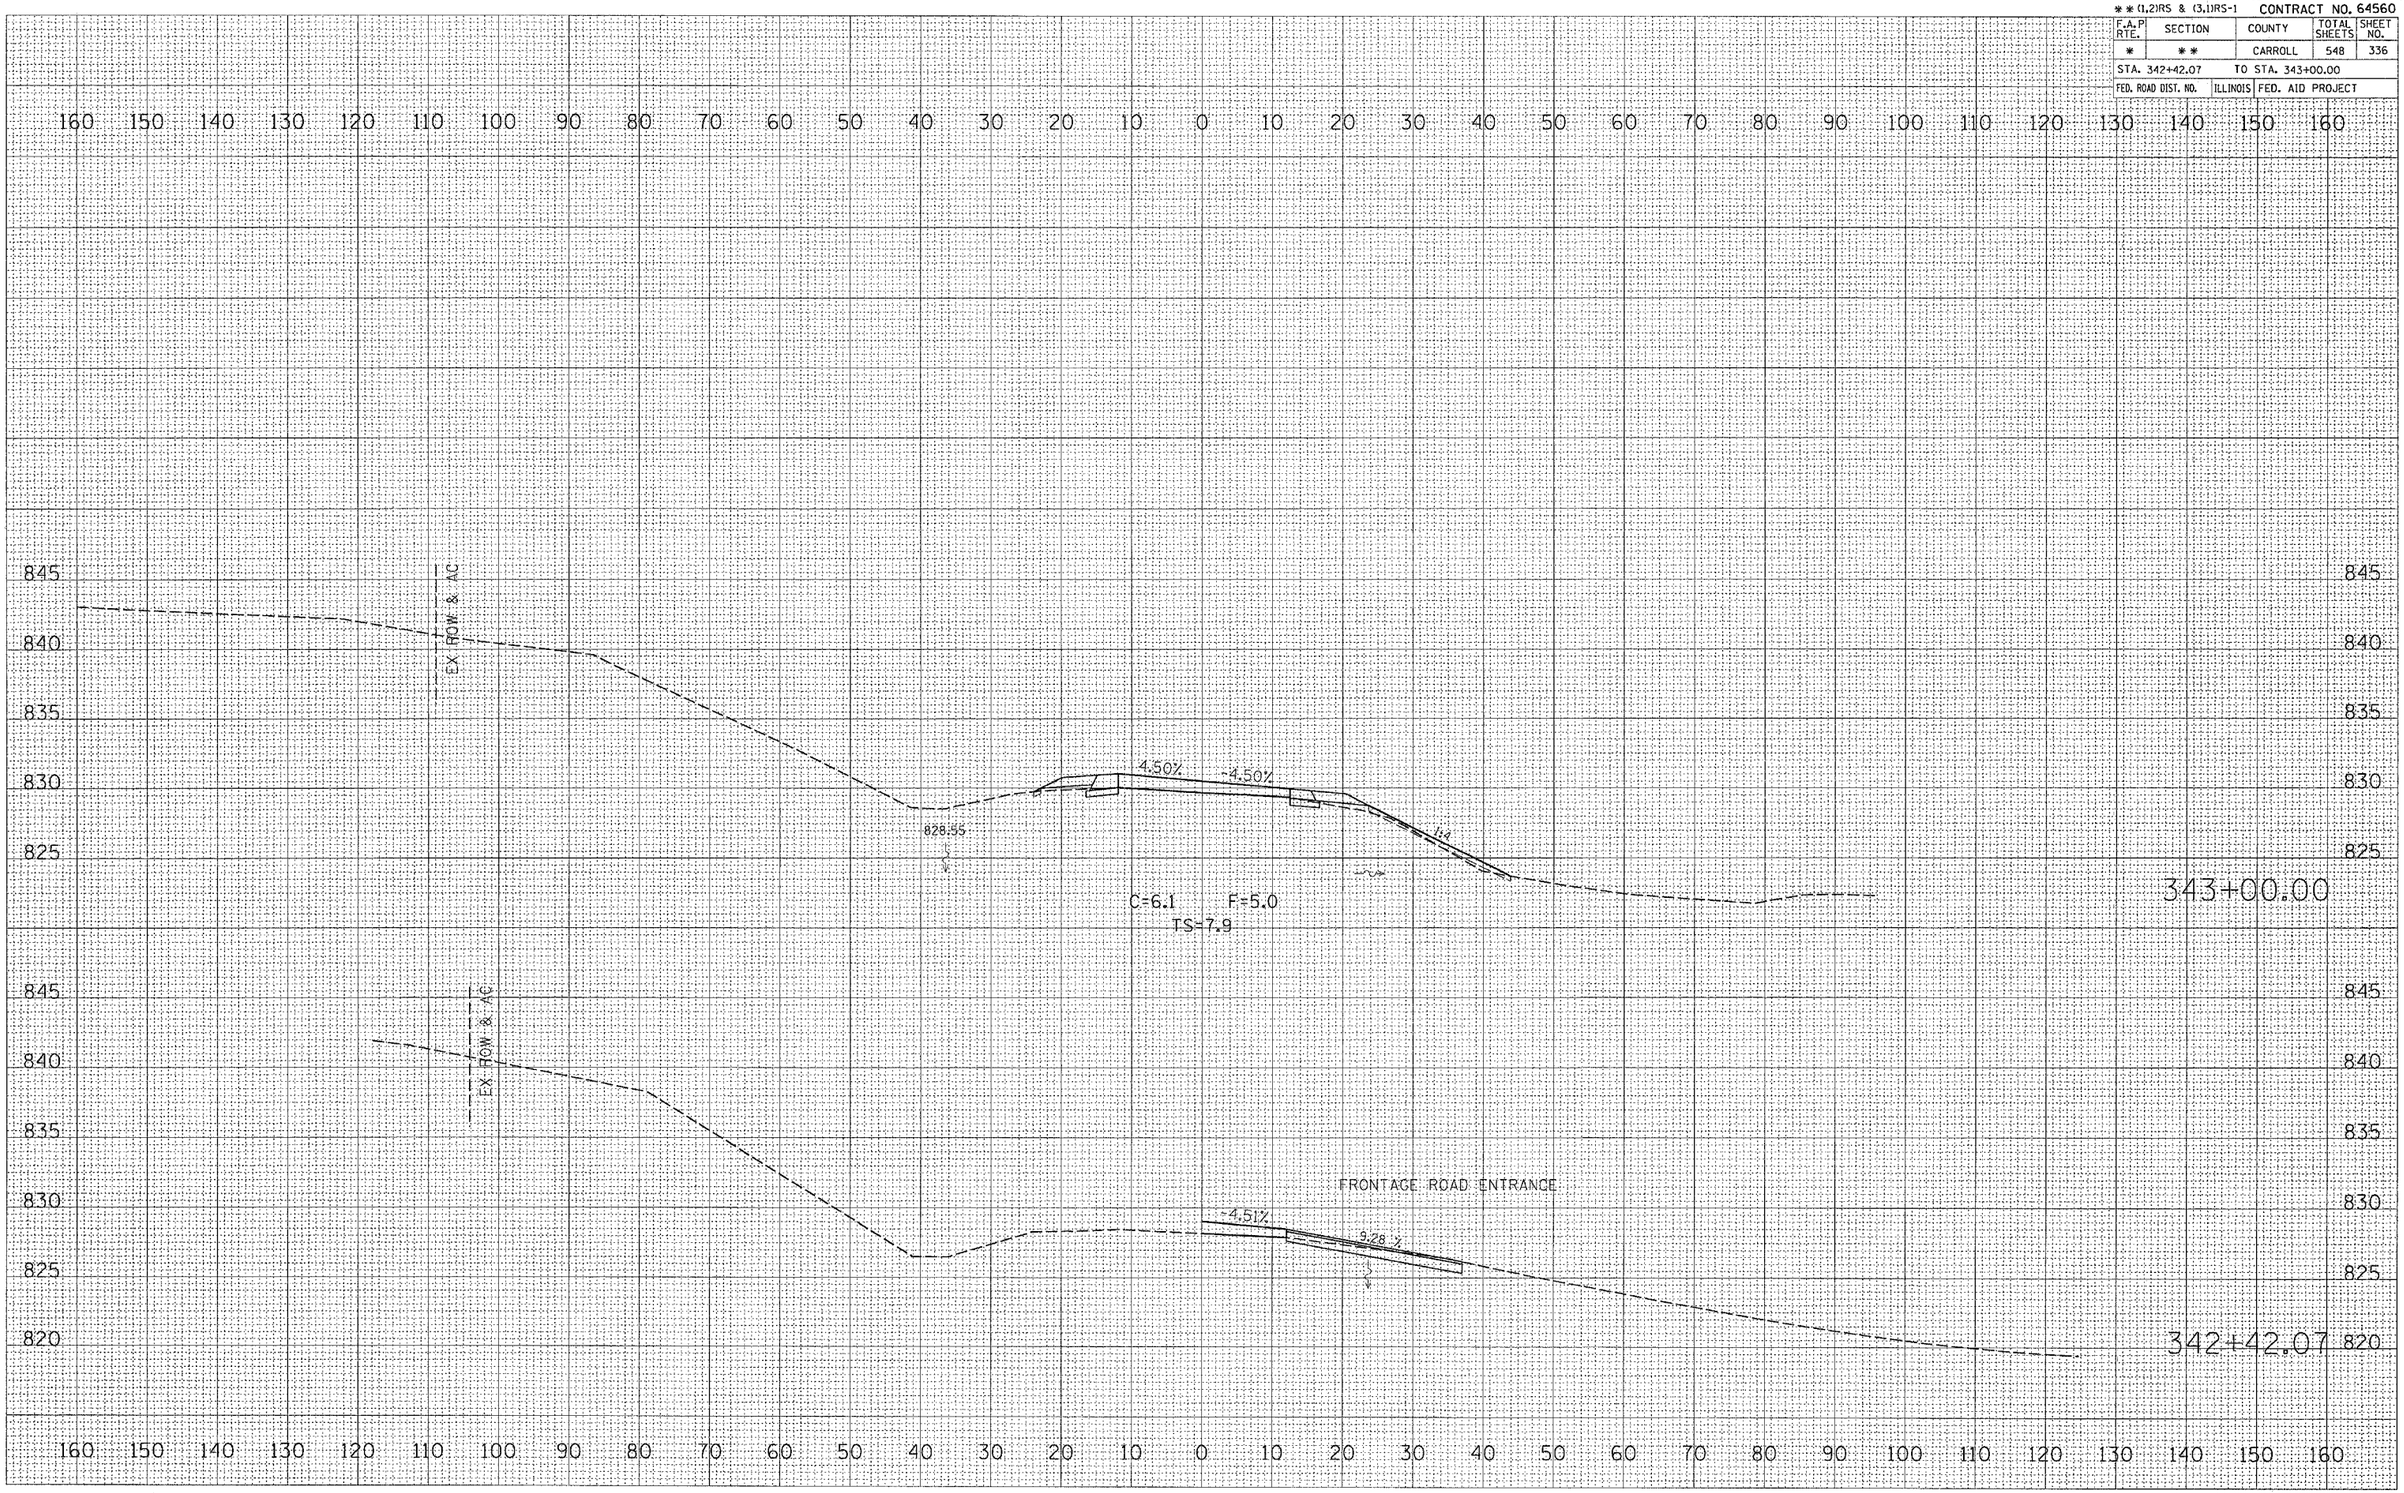

PLOT DATE = Thu Mar 22 14:42:22 2007
FILE NAME = e:\projects\y2007\d07408\mainline\
PLOT SCALE = 10.0000 ' / IN.
USER NAME = hanscrike

US 52 /IL 64