* ROUTE 17 (US 52 / IL 64)
** (1,2)RS & (3,D)RS-1 CONTRACT NO. 64560

| F.A.P RTE. | SECTION | COUNTY | TOTAL SHEETS | SHEET NO. |
|---|---|---|---|---|
| * | ** | CARROLL | 548 | 347 |
| STA. 364+00.00 | TO STA. 364+00.00 | | | |
| FED. ROAD DIST. NO. | ILLINOIS | FED. AID PROJECT | | |

| FINAL SURVEY | SURVEYED | BY | DATE |
|---|---|---|---|
| | ADDITIONS | | |
| NOTE BOOK | TEMPLATE | | |
| NO. | AREAS | | |
| | AREAS CHECKED | | |

| ORIGINAL SURVEY | SURVEYED | BY | DATE |
|---|---|---|---|
| | ADDITIONS | | |
| NOTE BOOK | TEMPLATE | | |
| NO. | AREAS | | |
| | AREAS CHECKED | | |

PLOT DATE = Thu Mar 22 14:42:28 2007
FILE NAME = c:\projects\s207400\s074001.dgn
PLOT SCALE = 10.0000 ' / IN.
USER NAME = hansonka

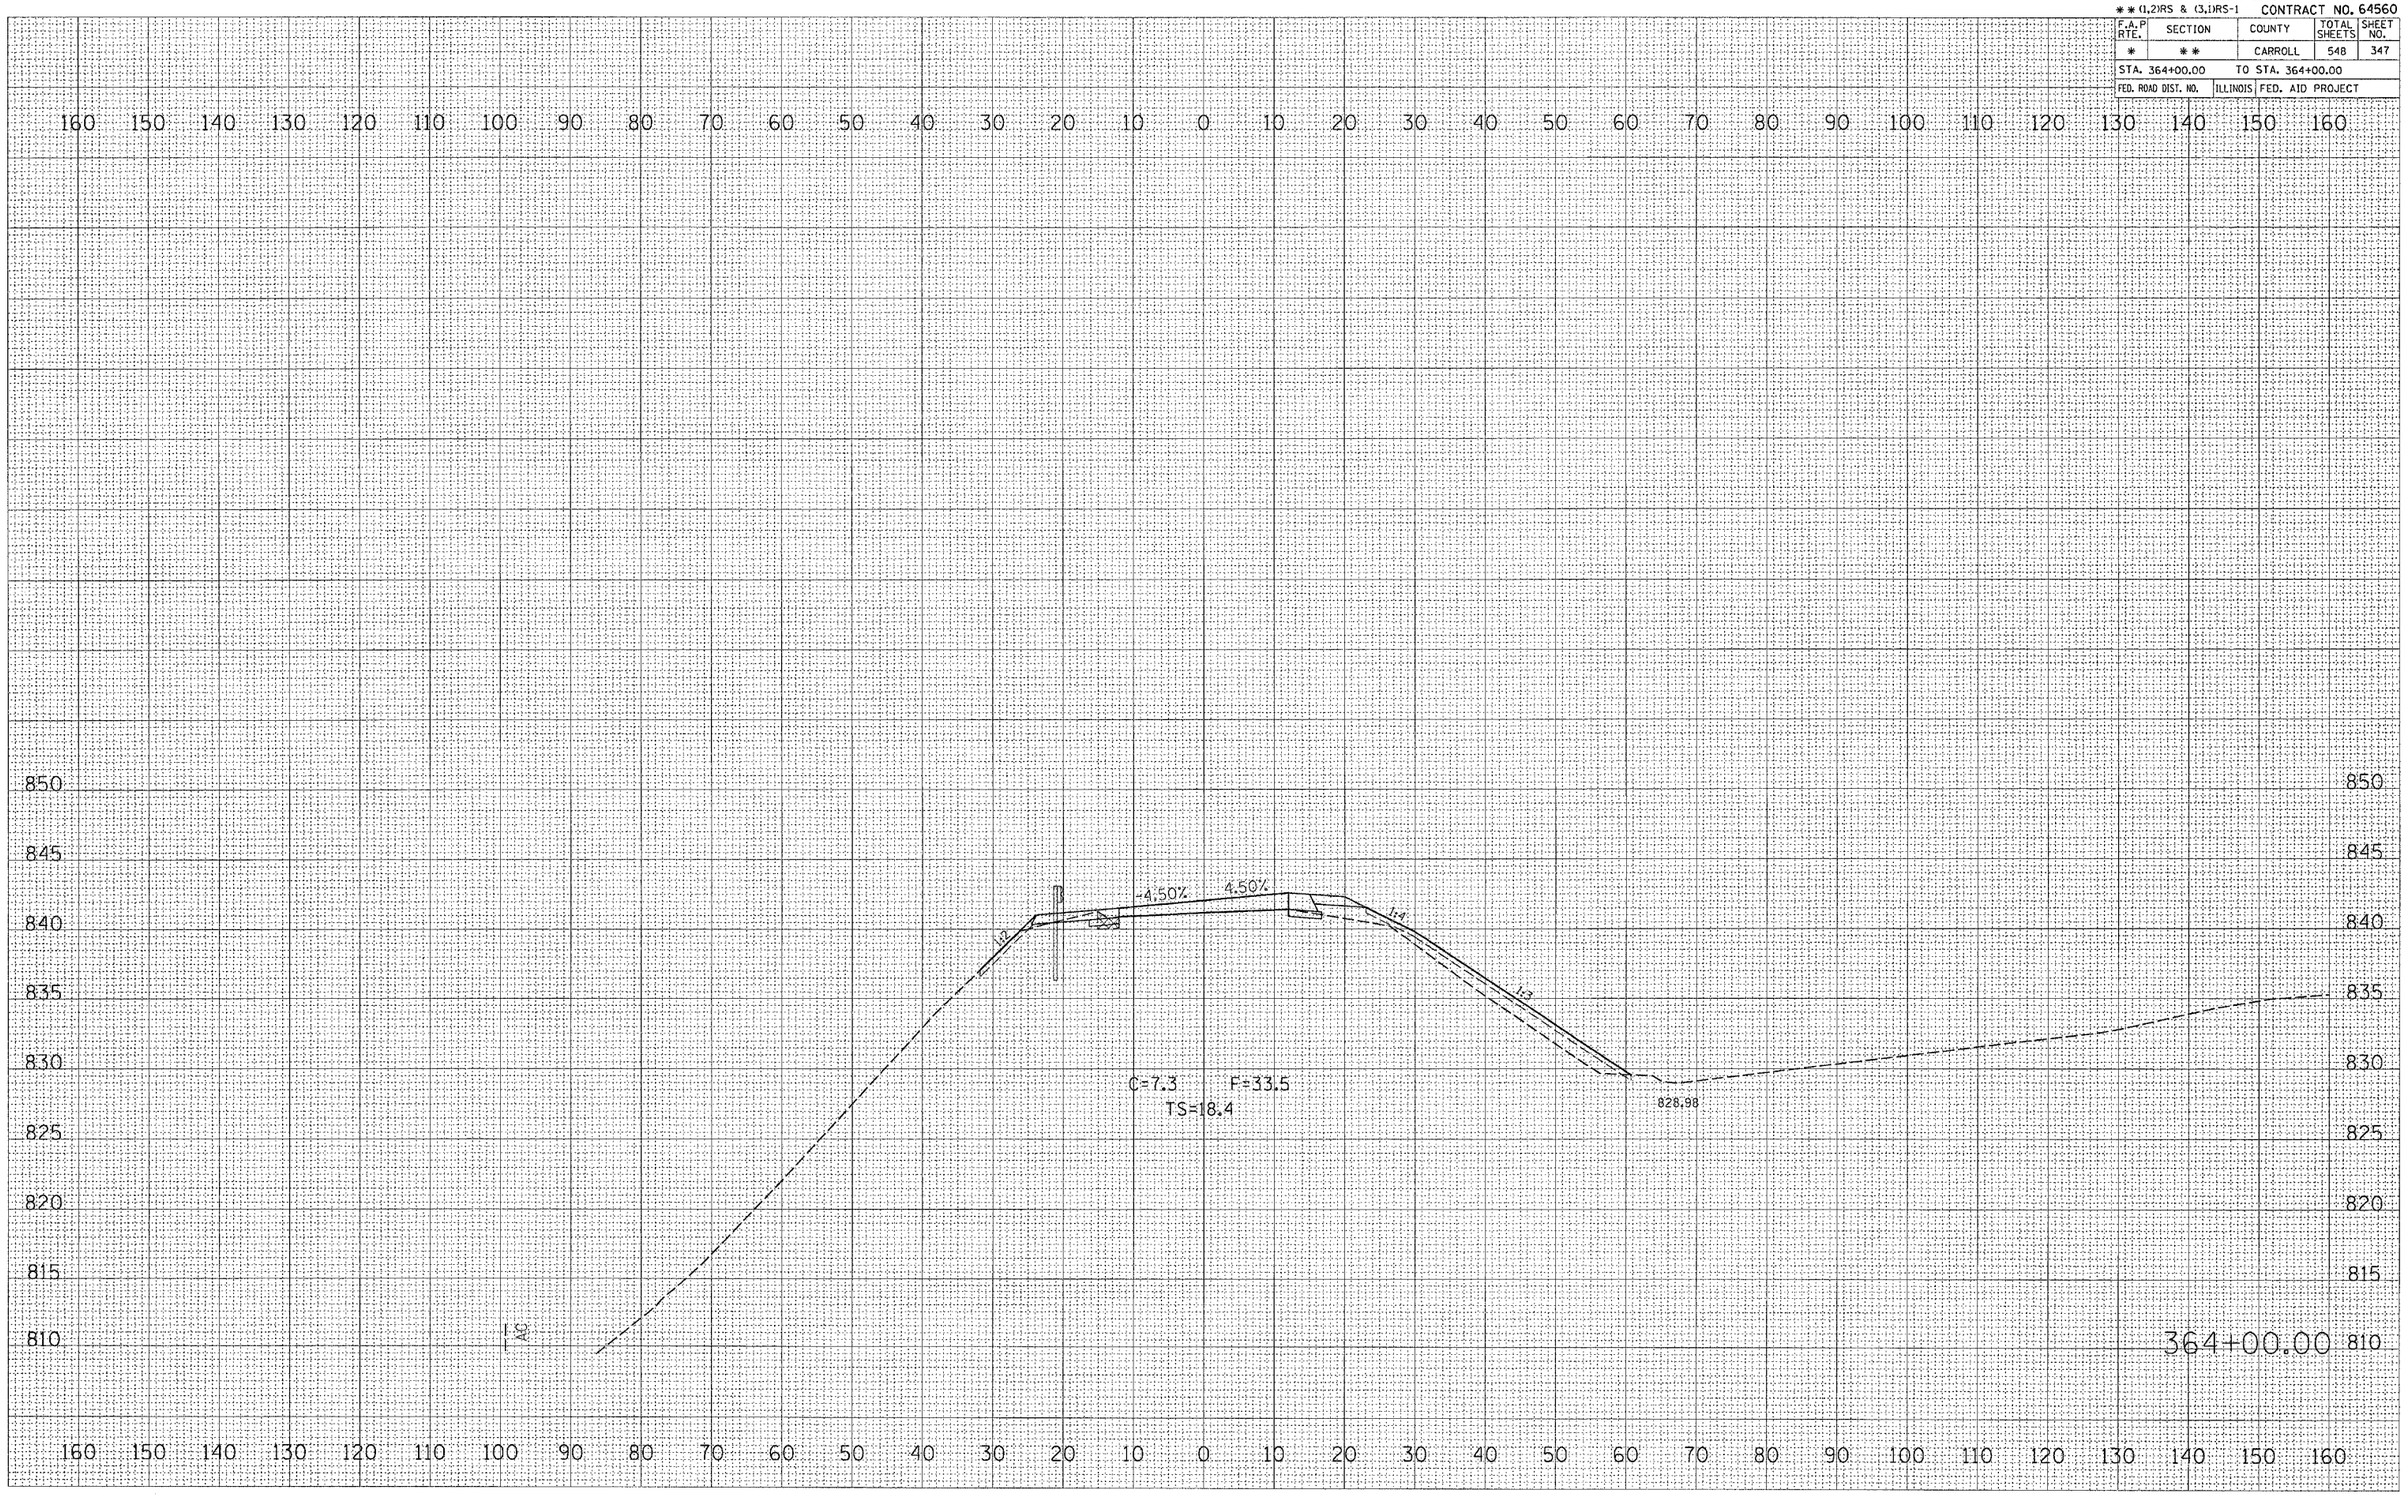


**US 52 /IL 64**