* ROUTE 17 (US 52 / IL 64)
** (1,2)RS & (3,1)RS-1 CONTRACT NO. 64560

F.A.P RTE.	SECTION	COUNTY	TOTAL SHEETS	SHEET NO.
*	**	CARROLL	548	356
STA. 376+00.00		TO STA. 378+00.00		
FED. ROAD DIST. NO.	ILLINOIS	FED. AID PROJECT		

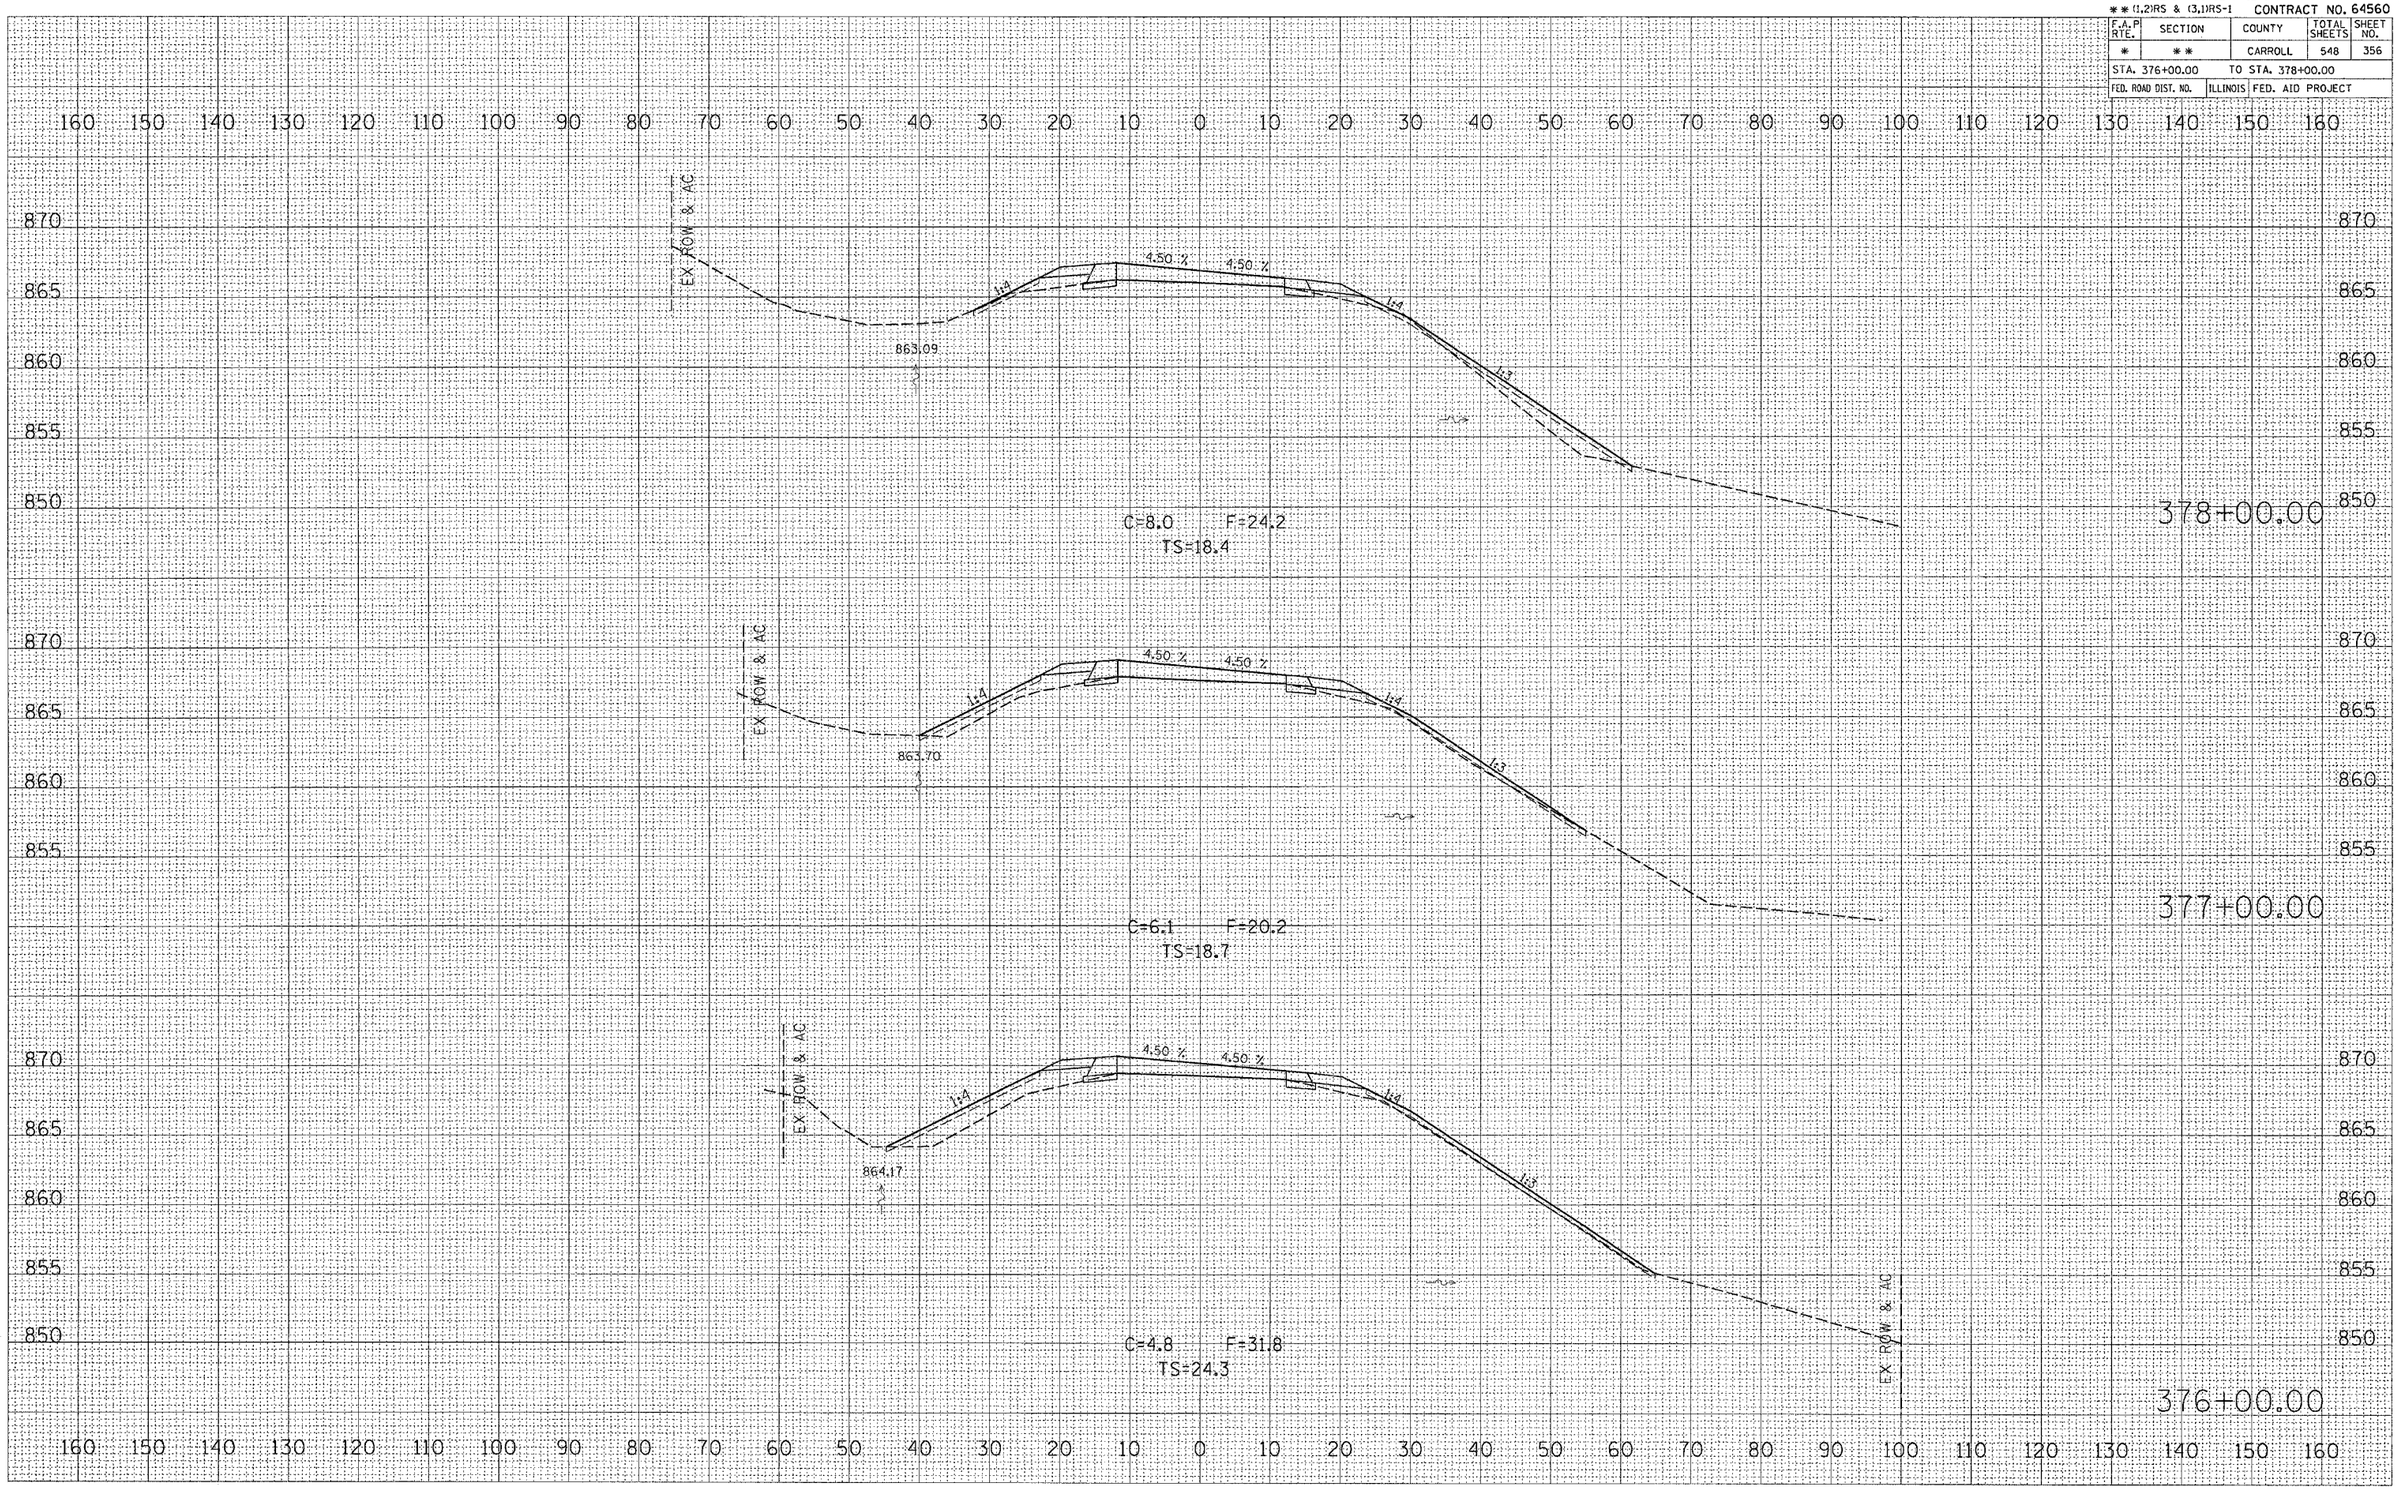

FINAL SURVEY — NOTE BOOK NO. — SURVEYED / PLOTTED / TRACED / AREAS / AREAS CHECKED — BY — DATE

ORIGINAL SURVEY — NOTE BOOK NO. — SURVEYED / PLOTTED / TRACED / AREAS / AREAS CHECKED — BY — DATE

PLOT DATE = Thu Mar 22 14:42:32 2007
FILE NAME = c:\pro_gesa\p2874001\d07102.mai
PLOT SCALE = 10.2000 / IN.
USER NAME = hansonke

US 52 /IL 64