* ROUTE 17 (US 52 / IL 64)
** (1,2)RS & (3,1)RS-1 CONTRACT NO. 64560

F.A.P RTE.	SECTION	COUNTY	TOTAL SHEETS	SHEET NO.
*	**	CARROLL	548	368

STA. 400+24.90 TO STA. 401+00.00

FED. ROAD DIST. NO.	ILLINOIS	FED. AID PROJECT

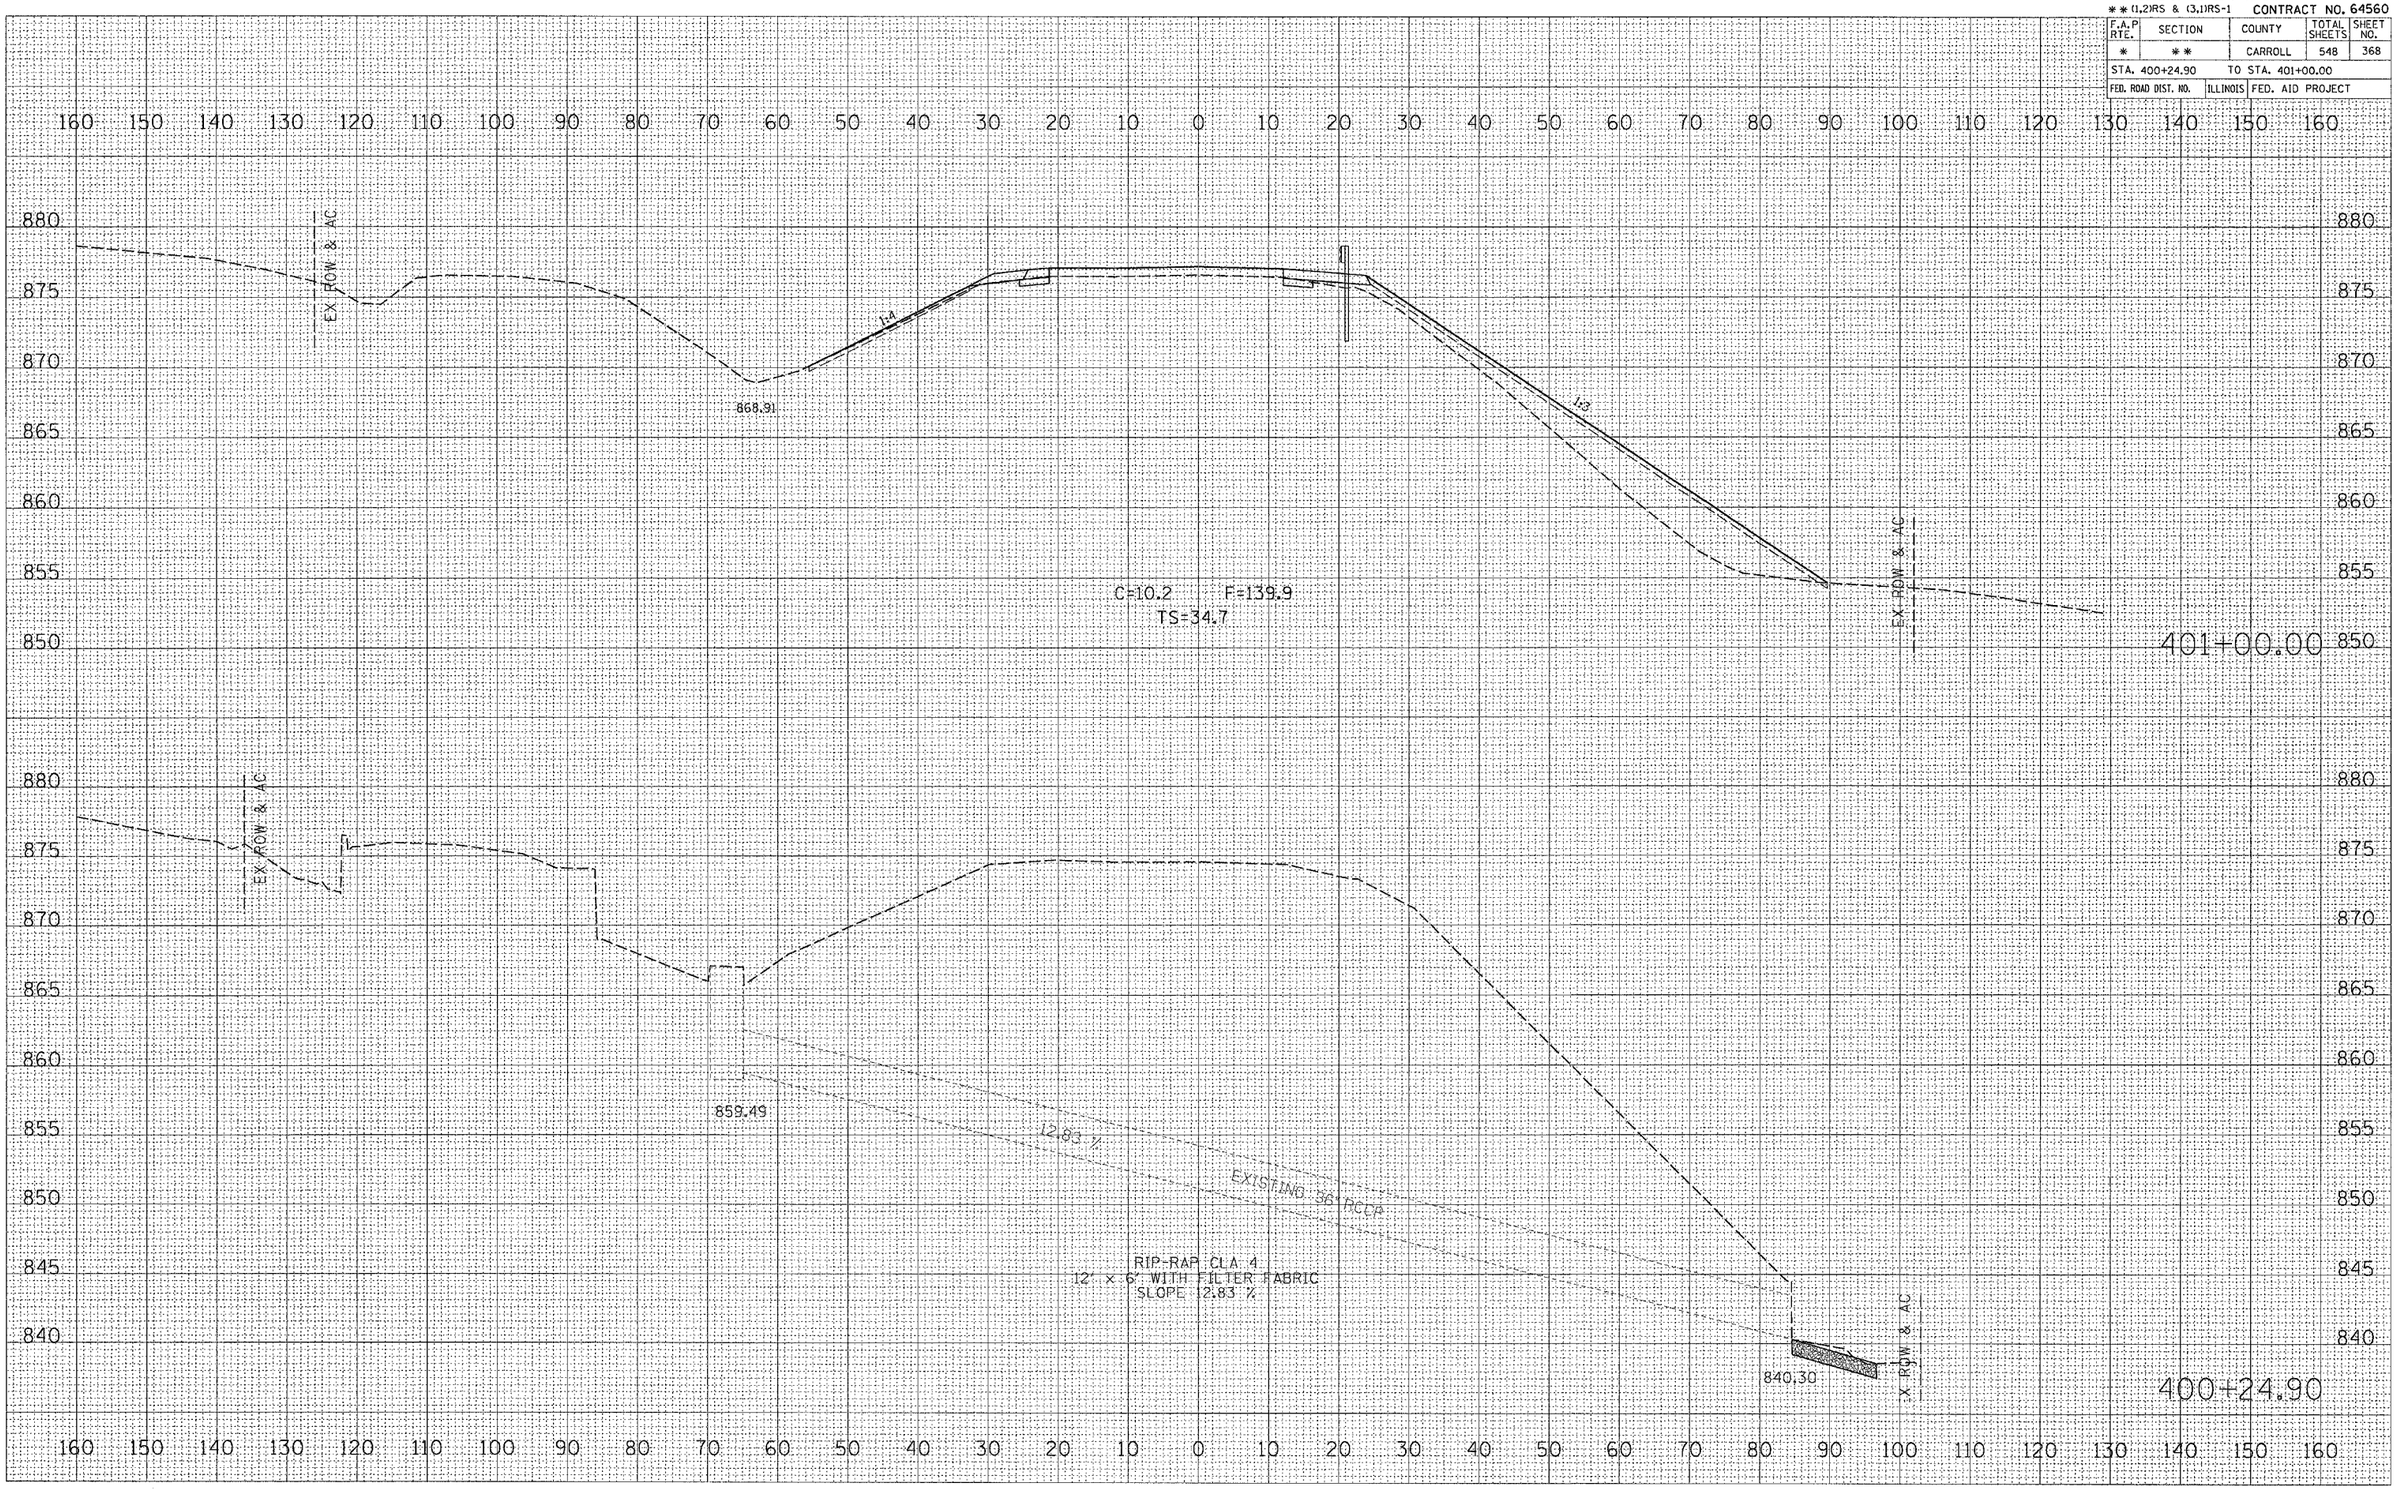

FINAL SURVEY | NOTE BOOK NO. | SURVEYED | PLOTTED | TEMPLATE | AREAS | AREAS CHECKED | BY | DATE

ORIGINAL SURVEY | NOTE BOOK NO. | SURVEYED | PLOTTED | TEMPLATE | AREAS | AREAS CHECKED | BY | DATE

PLOT DATE = Thu Mar 22 14:42:38 2007
FILE NAME = a:\projects\p207400\d07400sht1.dgn
PLOT SCALE = 10.0000 ' / IN.
USER NAME = hensonke

US 52 /IL 64