* ROUTE 17 (US 52 / IL 64)
** (1,2)RS & (3,1)RS-1 CONTRACT NO. 64560

F.A.P RTE.	SECTION	COUNTY	TOTAL SHEETS	SHEET NO.
*	**	CARROLL	548	370
STA. 404+00.00		TO STA. 405+00.00		
FED. ROAD DIST. NO.		ILLINOIS	FED. AID PROJECT	

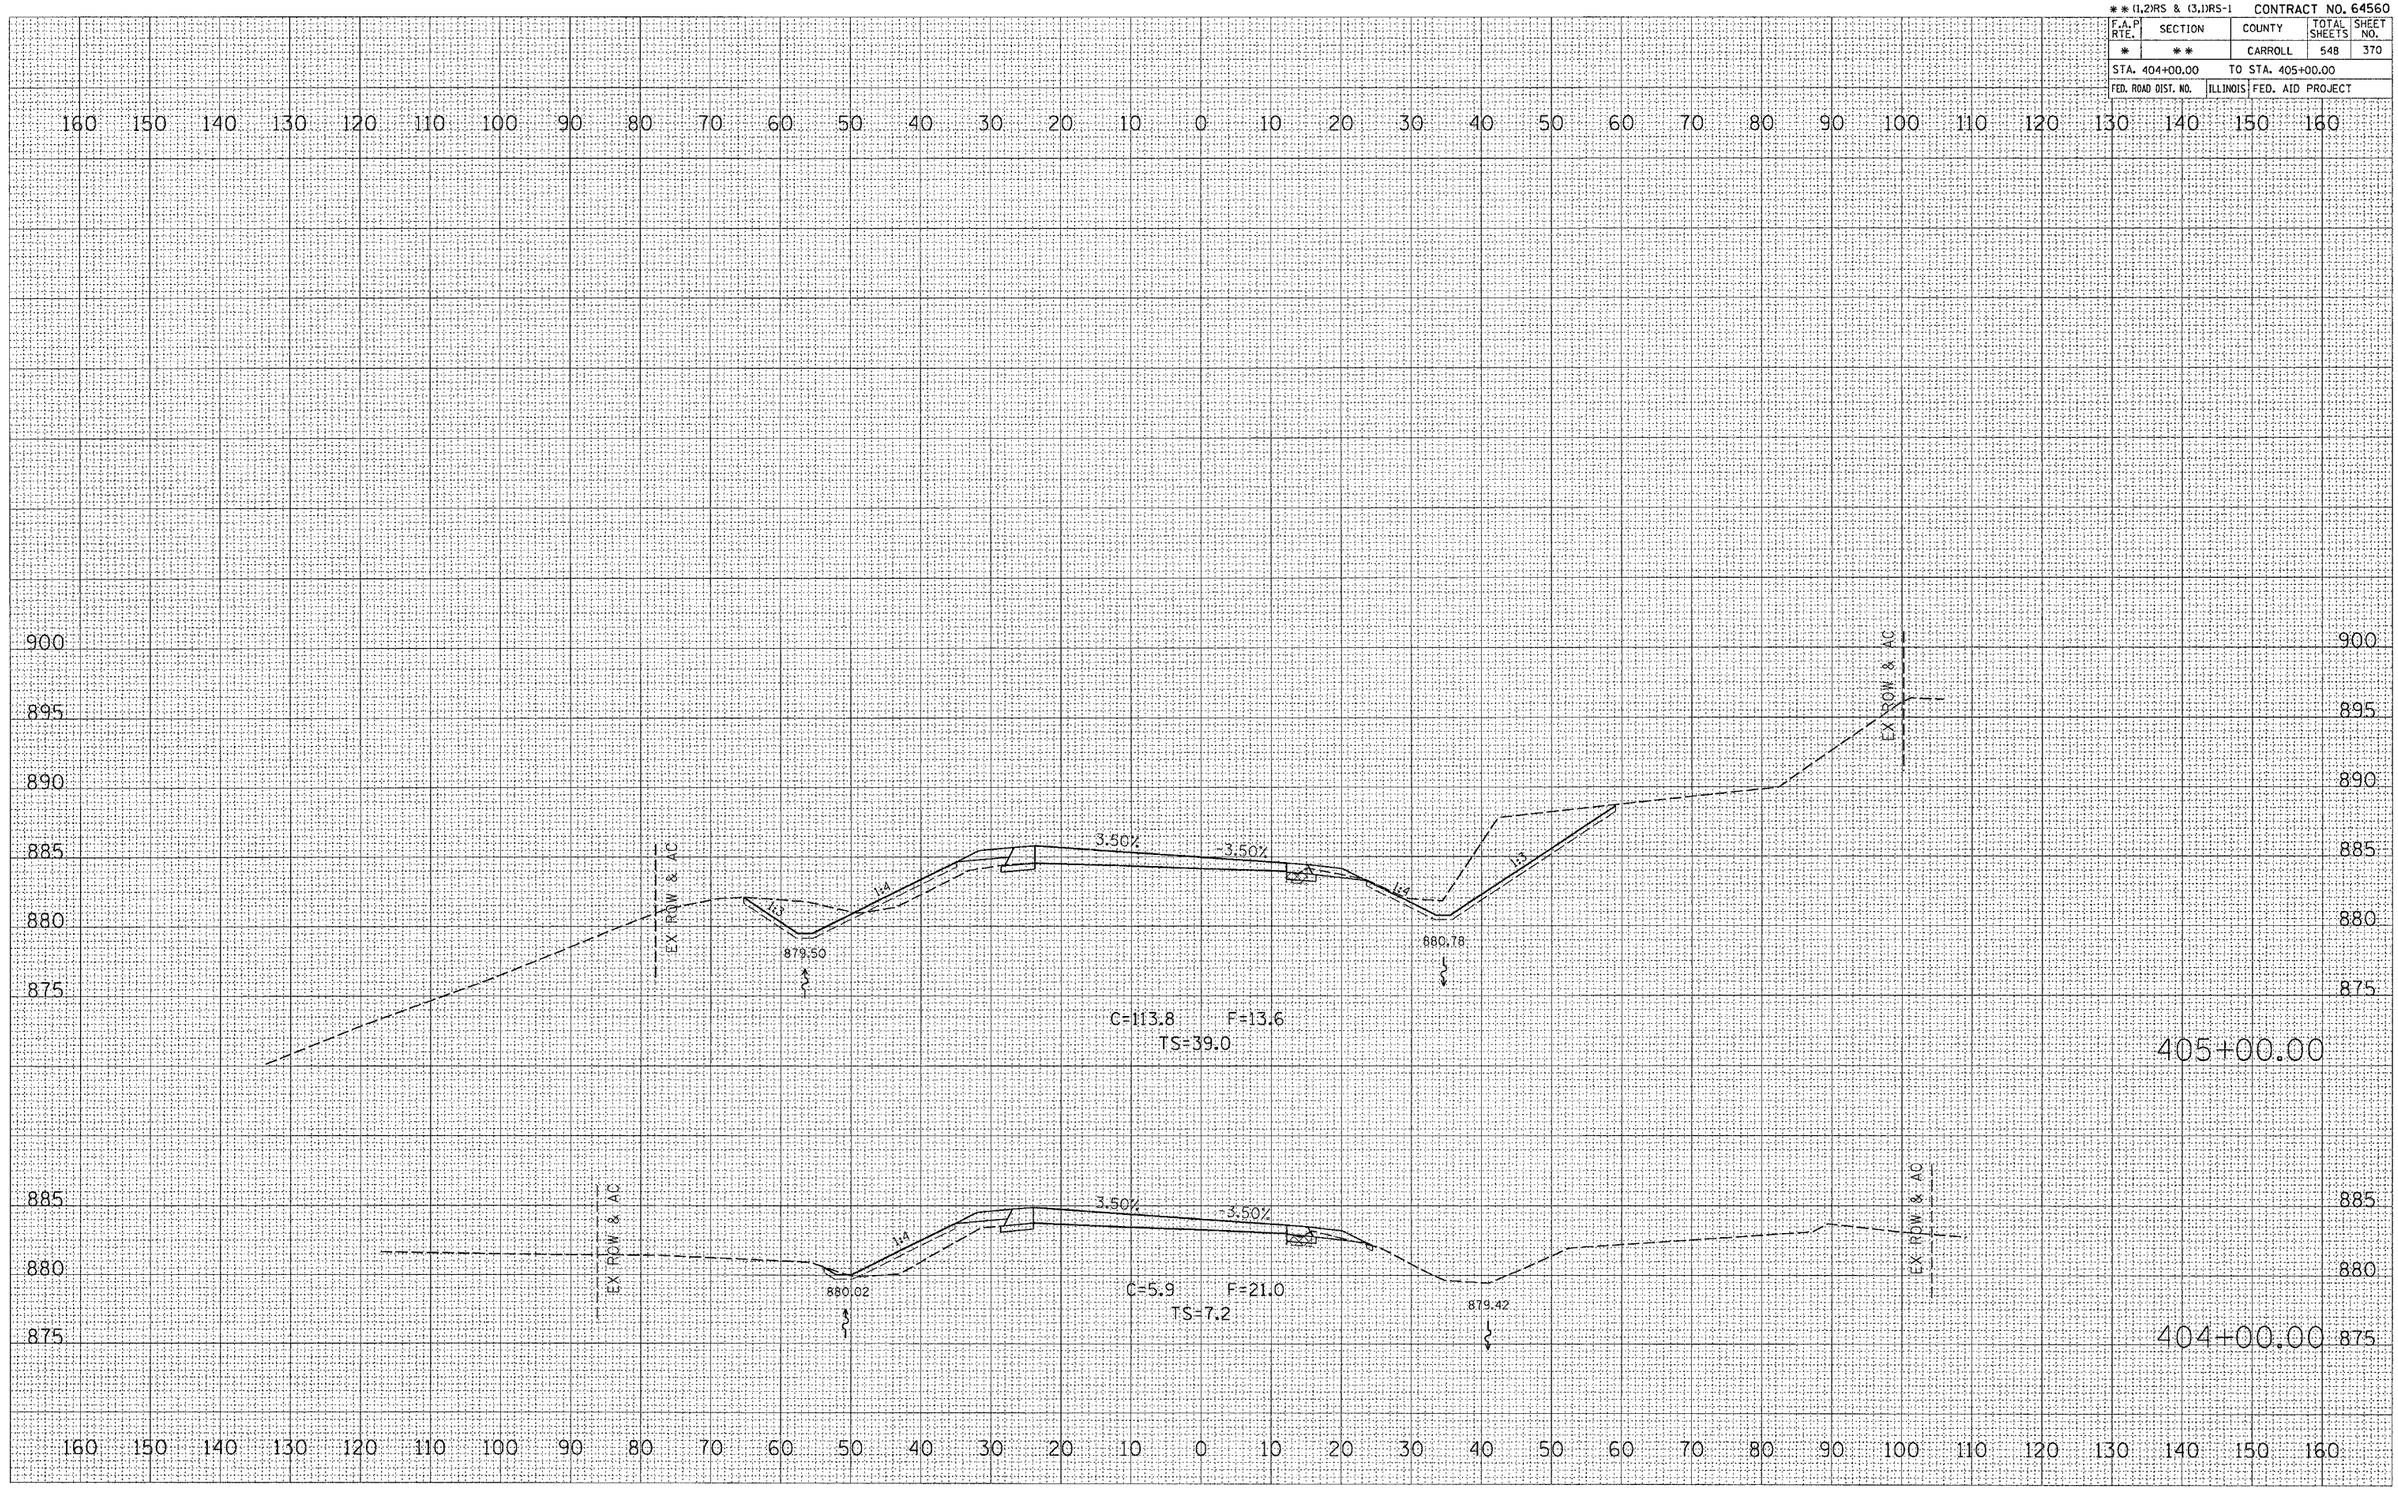

FINAL SURVEY NOTE BOOK — SURVEYED, PLOTTED, TRACED, AREAS, AREAS CHECKED — BY — DATE — NO.

ORIGINAL SURVEY NOTE BOOK — SURVEYED, PLOTTED, TRACED, AREAS, AREAS CHECKED — BY — DATE — NO.

PLOT DATE = Thu Mar 22 14:43:39 2007
FILE NAME = c:\projects\s20714RW\s97140rwsh1.dgn
PLOT SCALE = 10.0000 ' / IN.
USER NAME = hernanke