* ROUTE 17 (US 52 / IL 64)
* * (1,2)RS & (3,1)RS-1 CONTRACT NO. 64560

F.A.P RTE.	SECTION	COUNTY	TOTAL SHEETS	SHEET NO.
*	* *	CARROLL	548	410
STA. 482+46.61		TO STA. 484+00.00		
FED. ROAD DIST. NO.		ILLINOIS	FED. AID PROJECT	

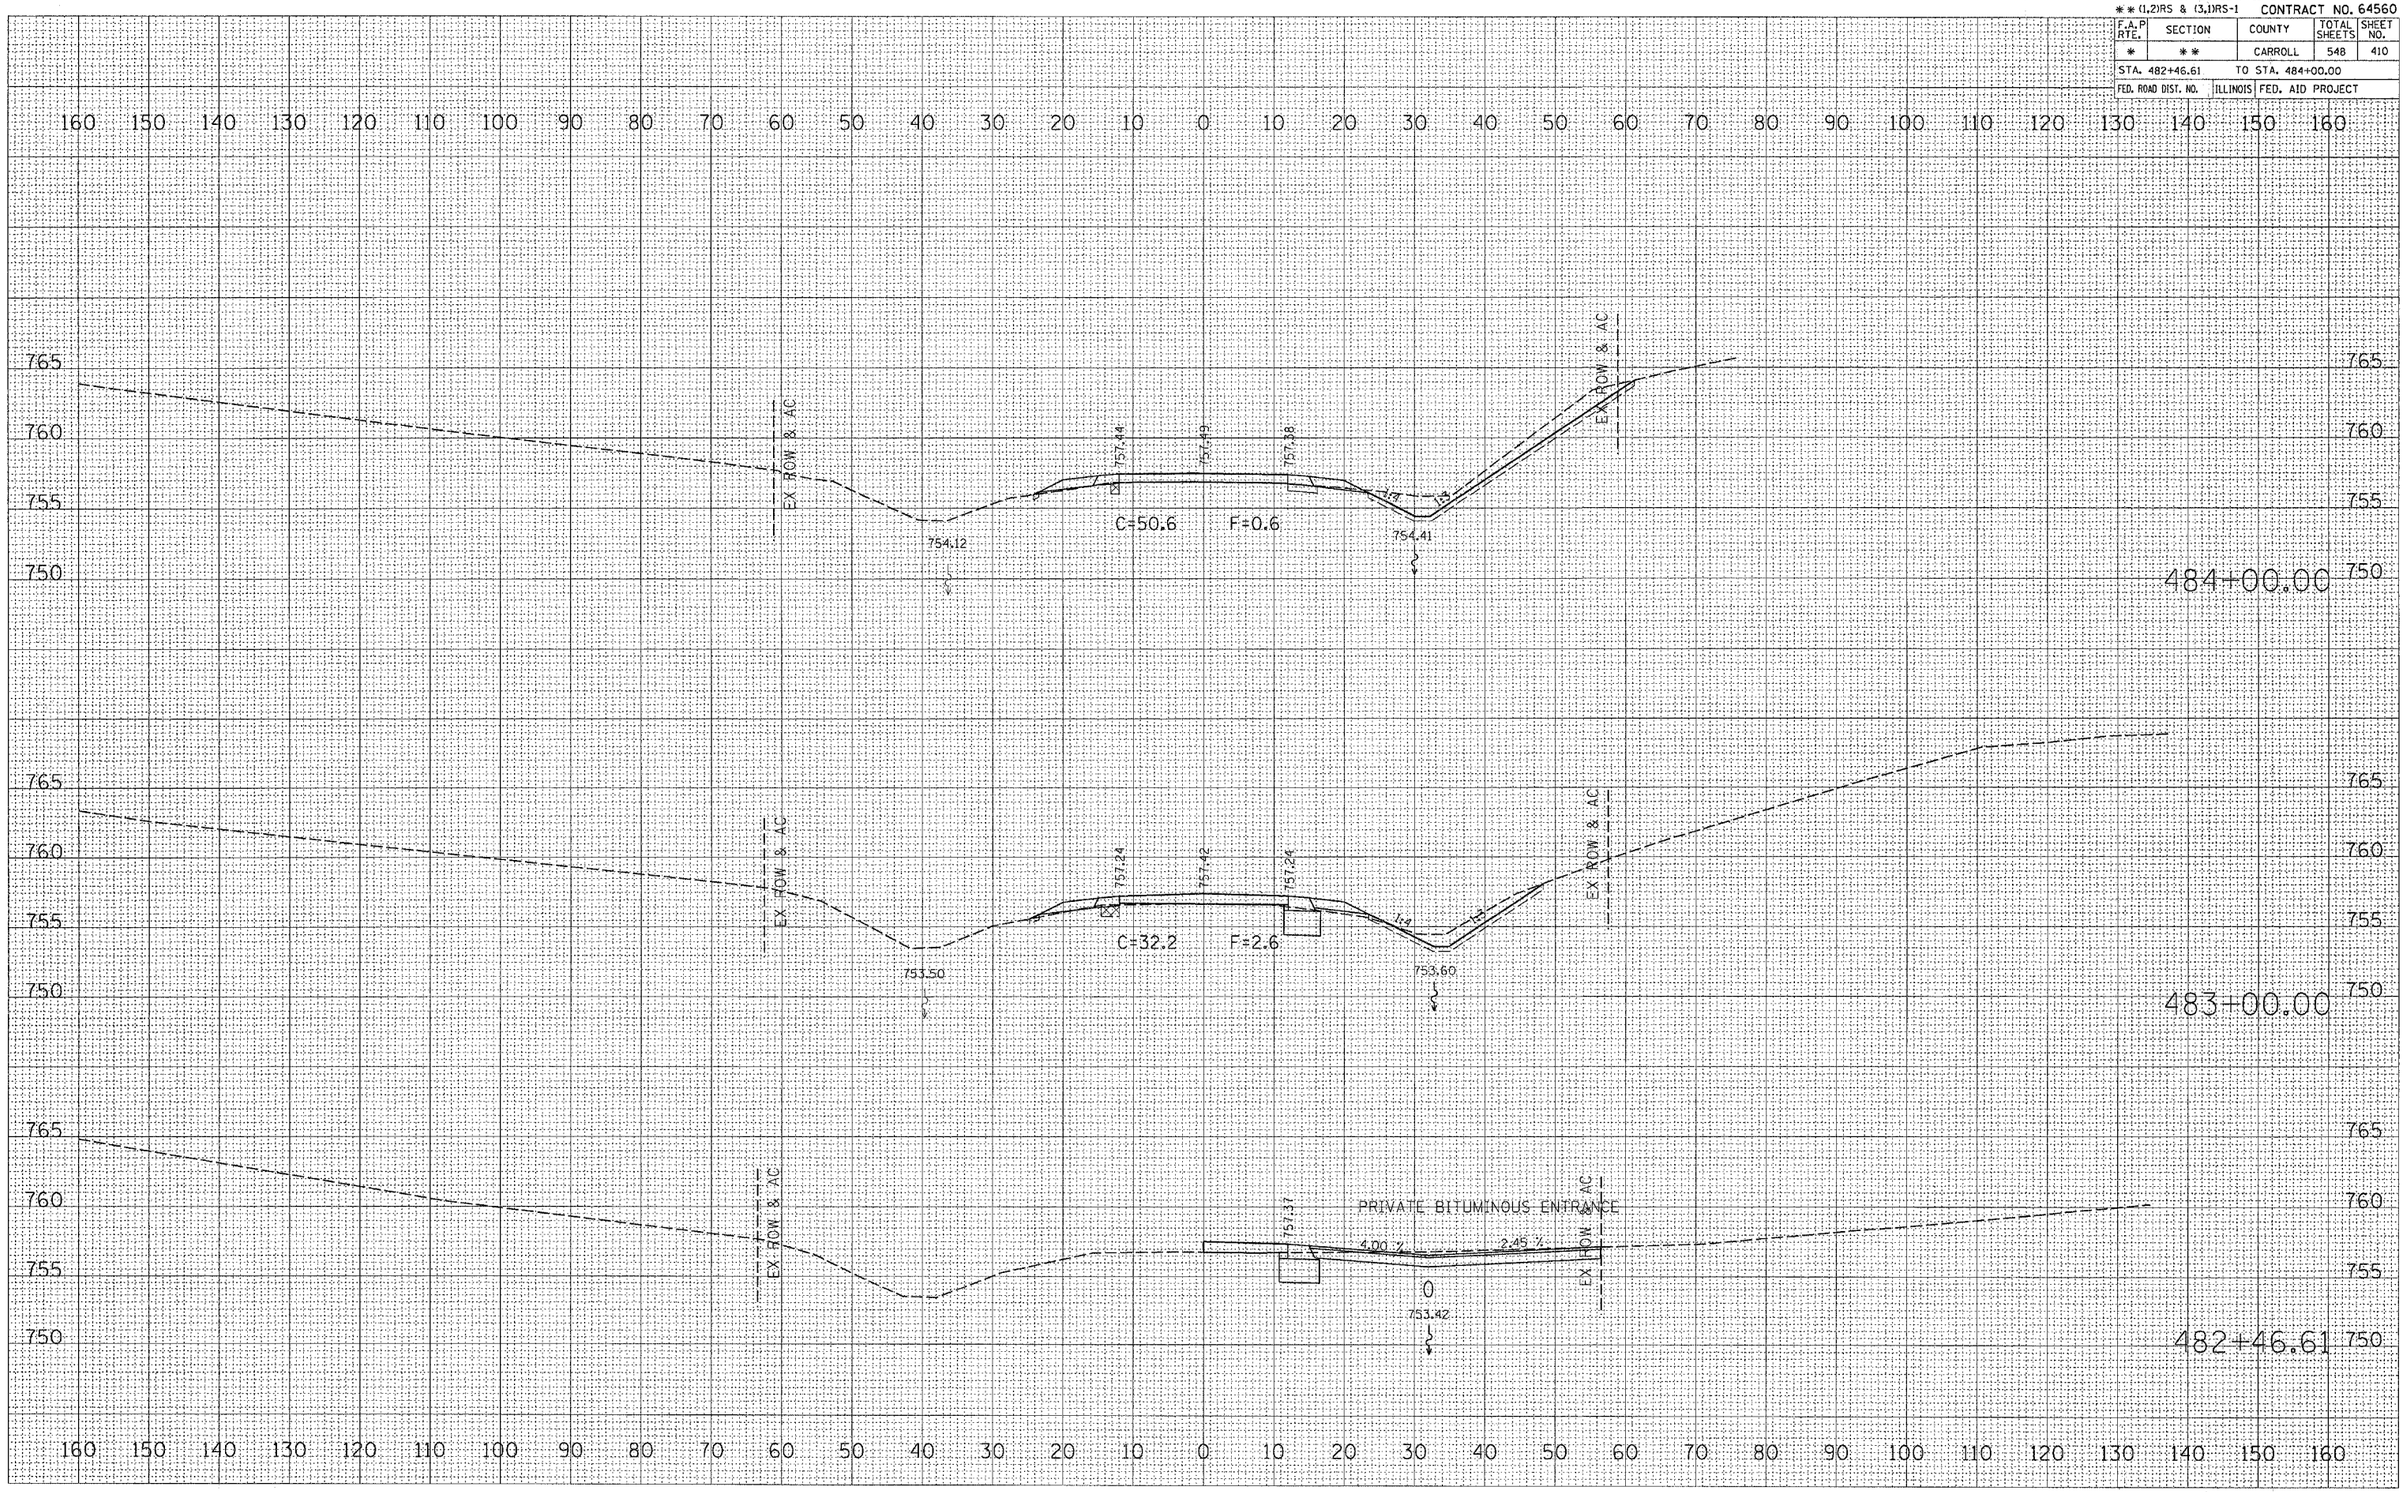

FINAL SURVEY — NOTE BOOK — NO.
SURVEYED — BY — DATE
PLOTTED
TYPED
AREAS
AREAS CHECKED

ORIGINAL SURVEY — NOTE BOOK — NO.
SURVEYED
PLOTTED
TYPED
AREAS
AREAS CHECKED

PLOT DATE = Thu Mar 22 14:51:09 2007
FILE NAME = c:\projects\x2307490\d07408\mainh\x2307490_ppf.dgn
PLOT SCALE = 10.0000 ' / IN.
USER NAME = hensonke

US 52 /IL 64