* ROUTE 17 (US 52 / IL 64)
* * (1,2)RS & (3,1)RS-1 **CONTRACT NO. 64560**

F.A.P RTE.	SECTION	COUNTY	TOTAL SHEETS	SHEET NO.
*	* *	CARROLL	548	429
STA. 545+00.00		TO STA. 548+00.00		
FED. ROAD DIST. NO.	ILLINOIS	FED. AID PROJECT		

FINAL SURVEY		BY	DATE
	SURVEYED		
	PLOTTED		
NOTE BOOK	TOTAL AC.		
	AREAS		
NO.	AREAS CHECKED		

ORIGINAL SURVEY		BY	DATE
	SURVEYED		
	PLOTTED		
NOTE BOOK 2007	TOTAL AC.		
	AREAS		
NO.	AREAS CHECKED		

PLOT DATE = Thu Mar 22 14:51:08 2007
FILE NAME = c:\prg_pass\pc287480\sd87480xmath.dgn
PLOT SCALE = 10.0000 ' / IN.
USER NAME = hansonke

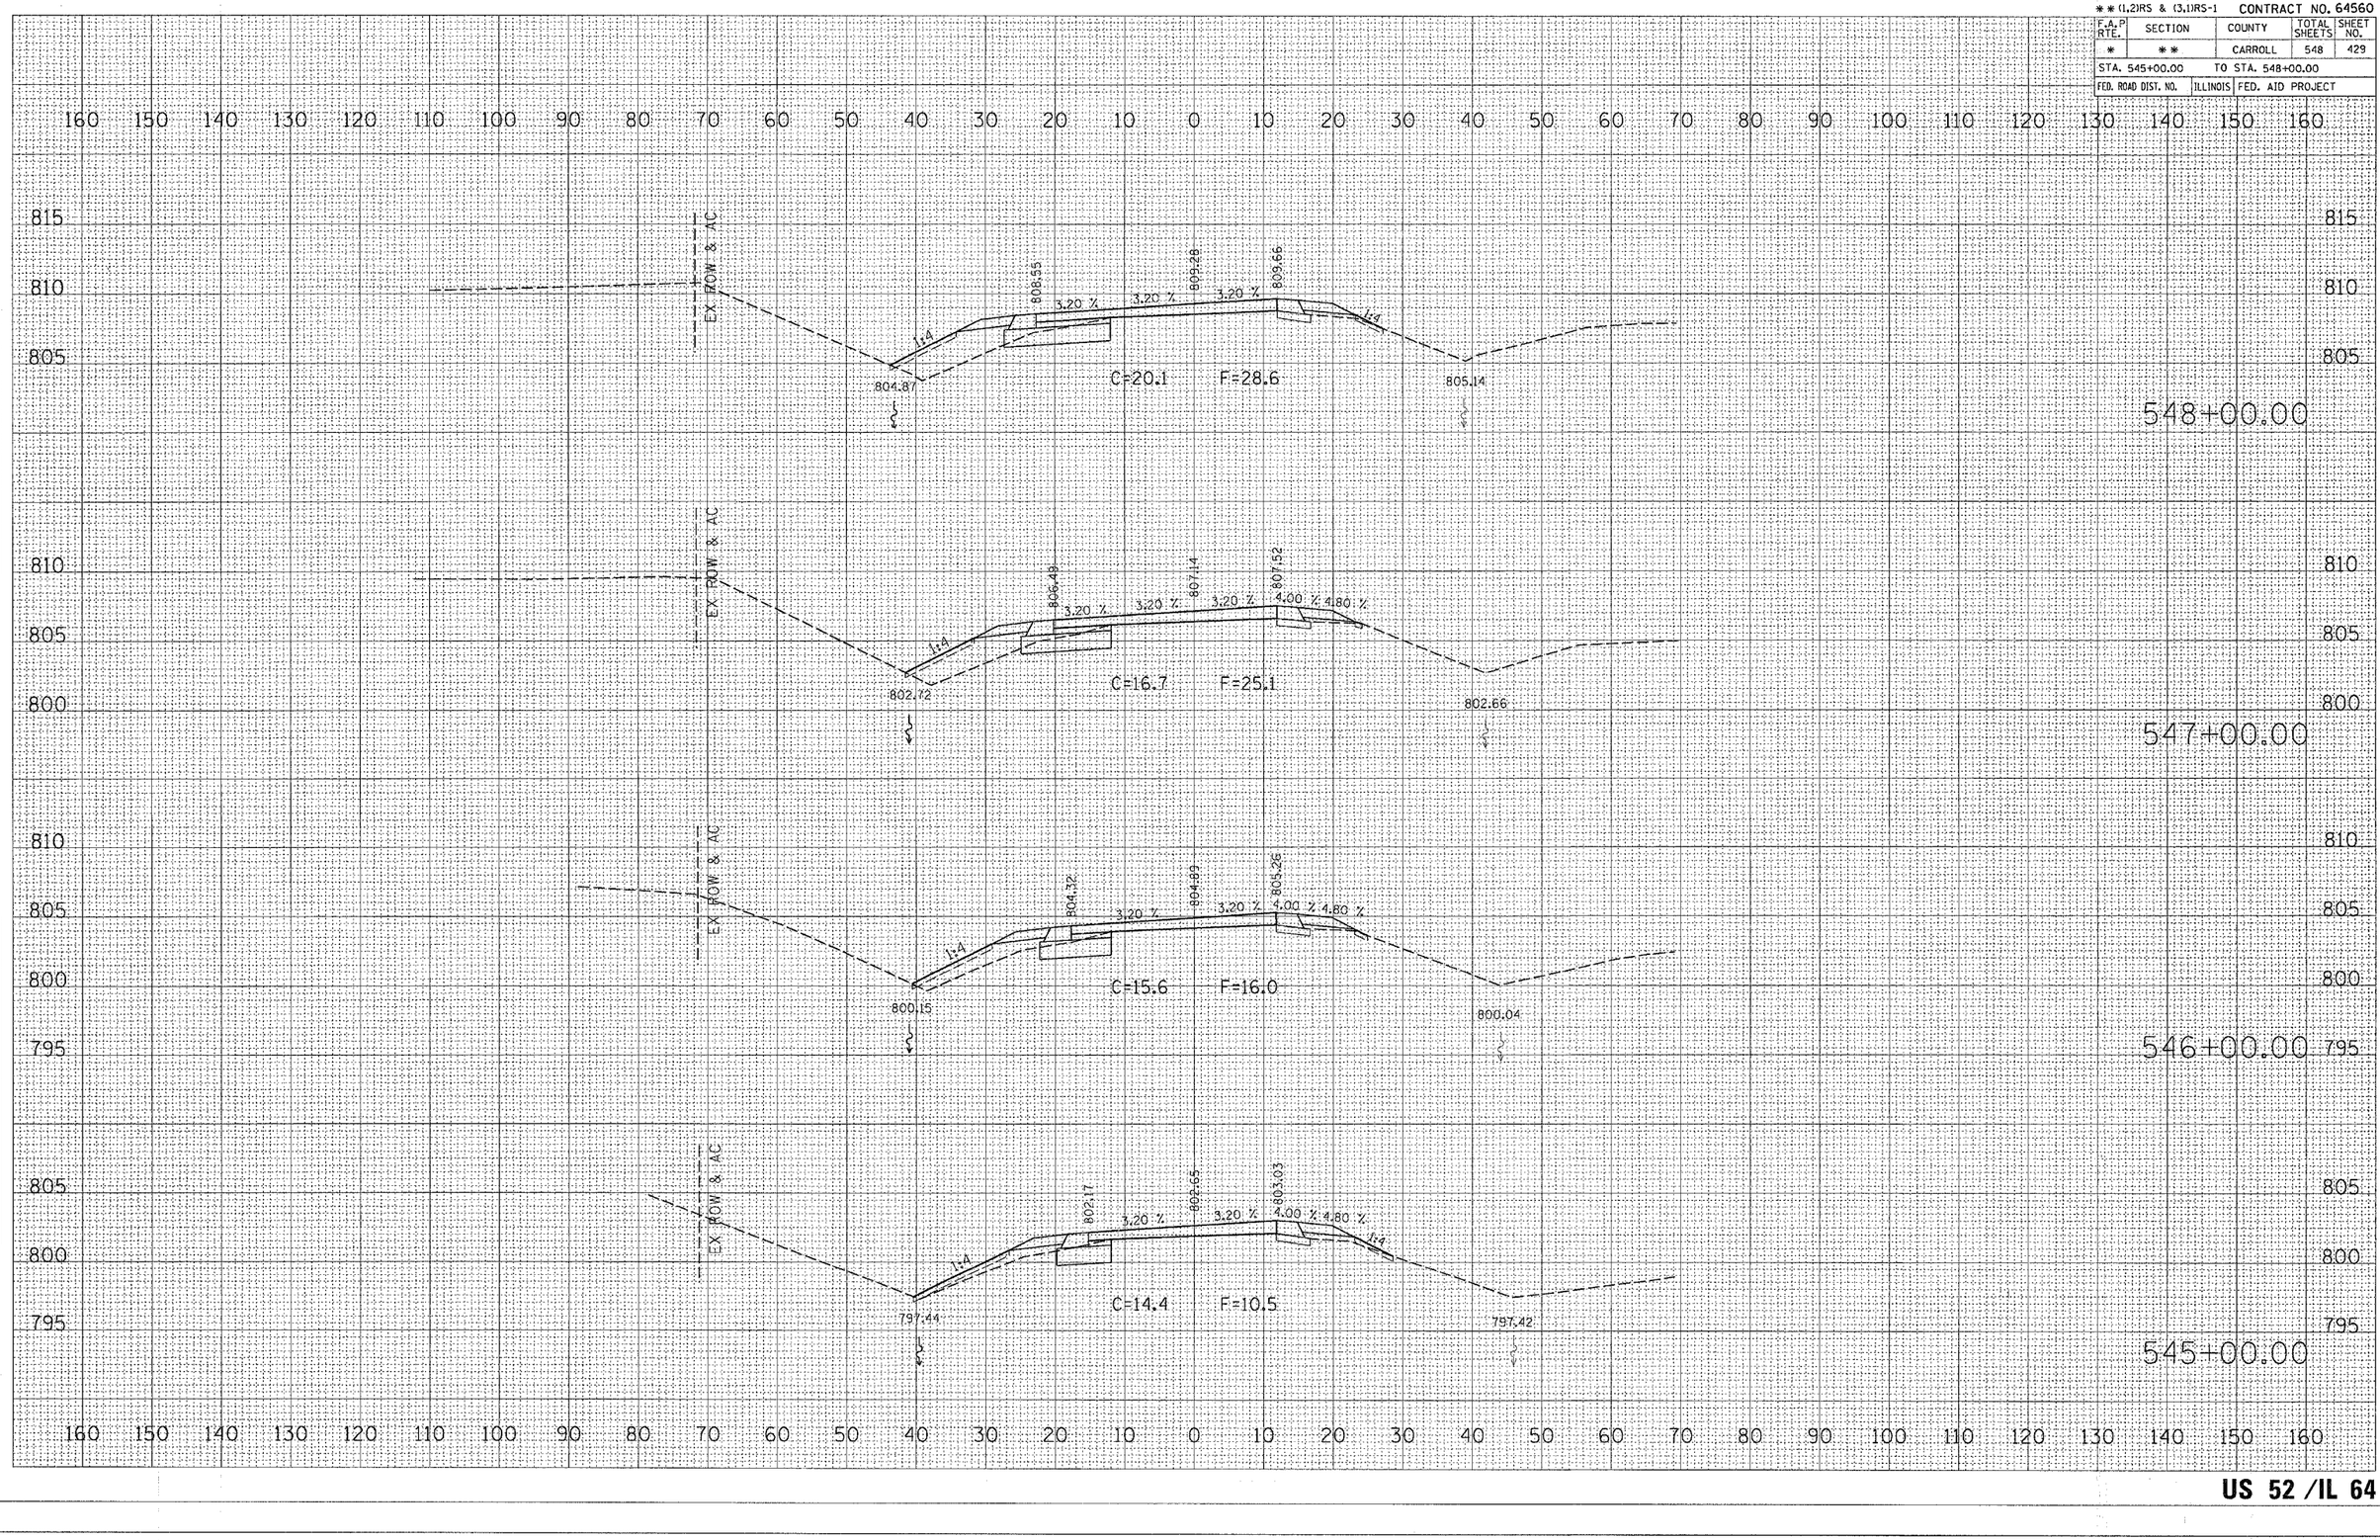

US 52 /IL 64