* ROUTE 17 (US 52 / IL 64)
** (1,2)RS & (3,1)RS-1 CONTRACT NO. 64560

F.A.P RTE.	SECTION	COUNTY	TOTAL SHEETS	SHEET NO.
*	**	CARROLL	548	442

STA. 582+20.01 TO STA. 583+00.00

FED. ROAD DIST. NO. | ILLINOIS | FED. AID PROJECT

FINAL SURVEY — NOTE BOOK — NO.
SURVEYED BY
PLOTTED DATE
TEMPLATE
AREAS
AREAS CHECKED

ORIGINAL SURVEY — NOTE BOOK: — NO.
SURVEYED BY
PLOTTED DATE
TEMPLATE
AREAS
AREAS CHECKED

PLOT DATE = Thu Mar 22 14:51:18 2007
FILE NAME = c:\projects\s287408\sd7408.mesh.dgn
PLOT SCALE = 10.0000 ' / IN.
USER NAME = hansonke

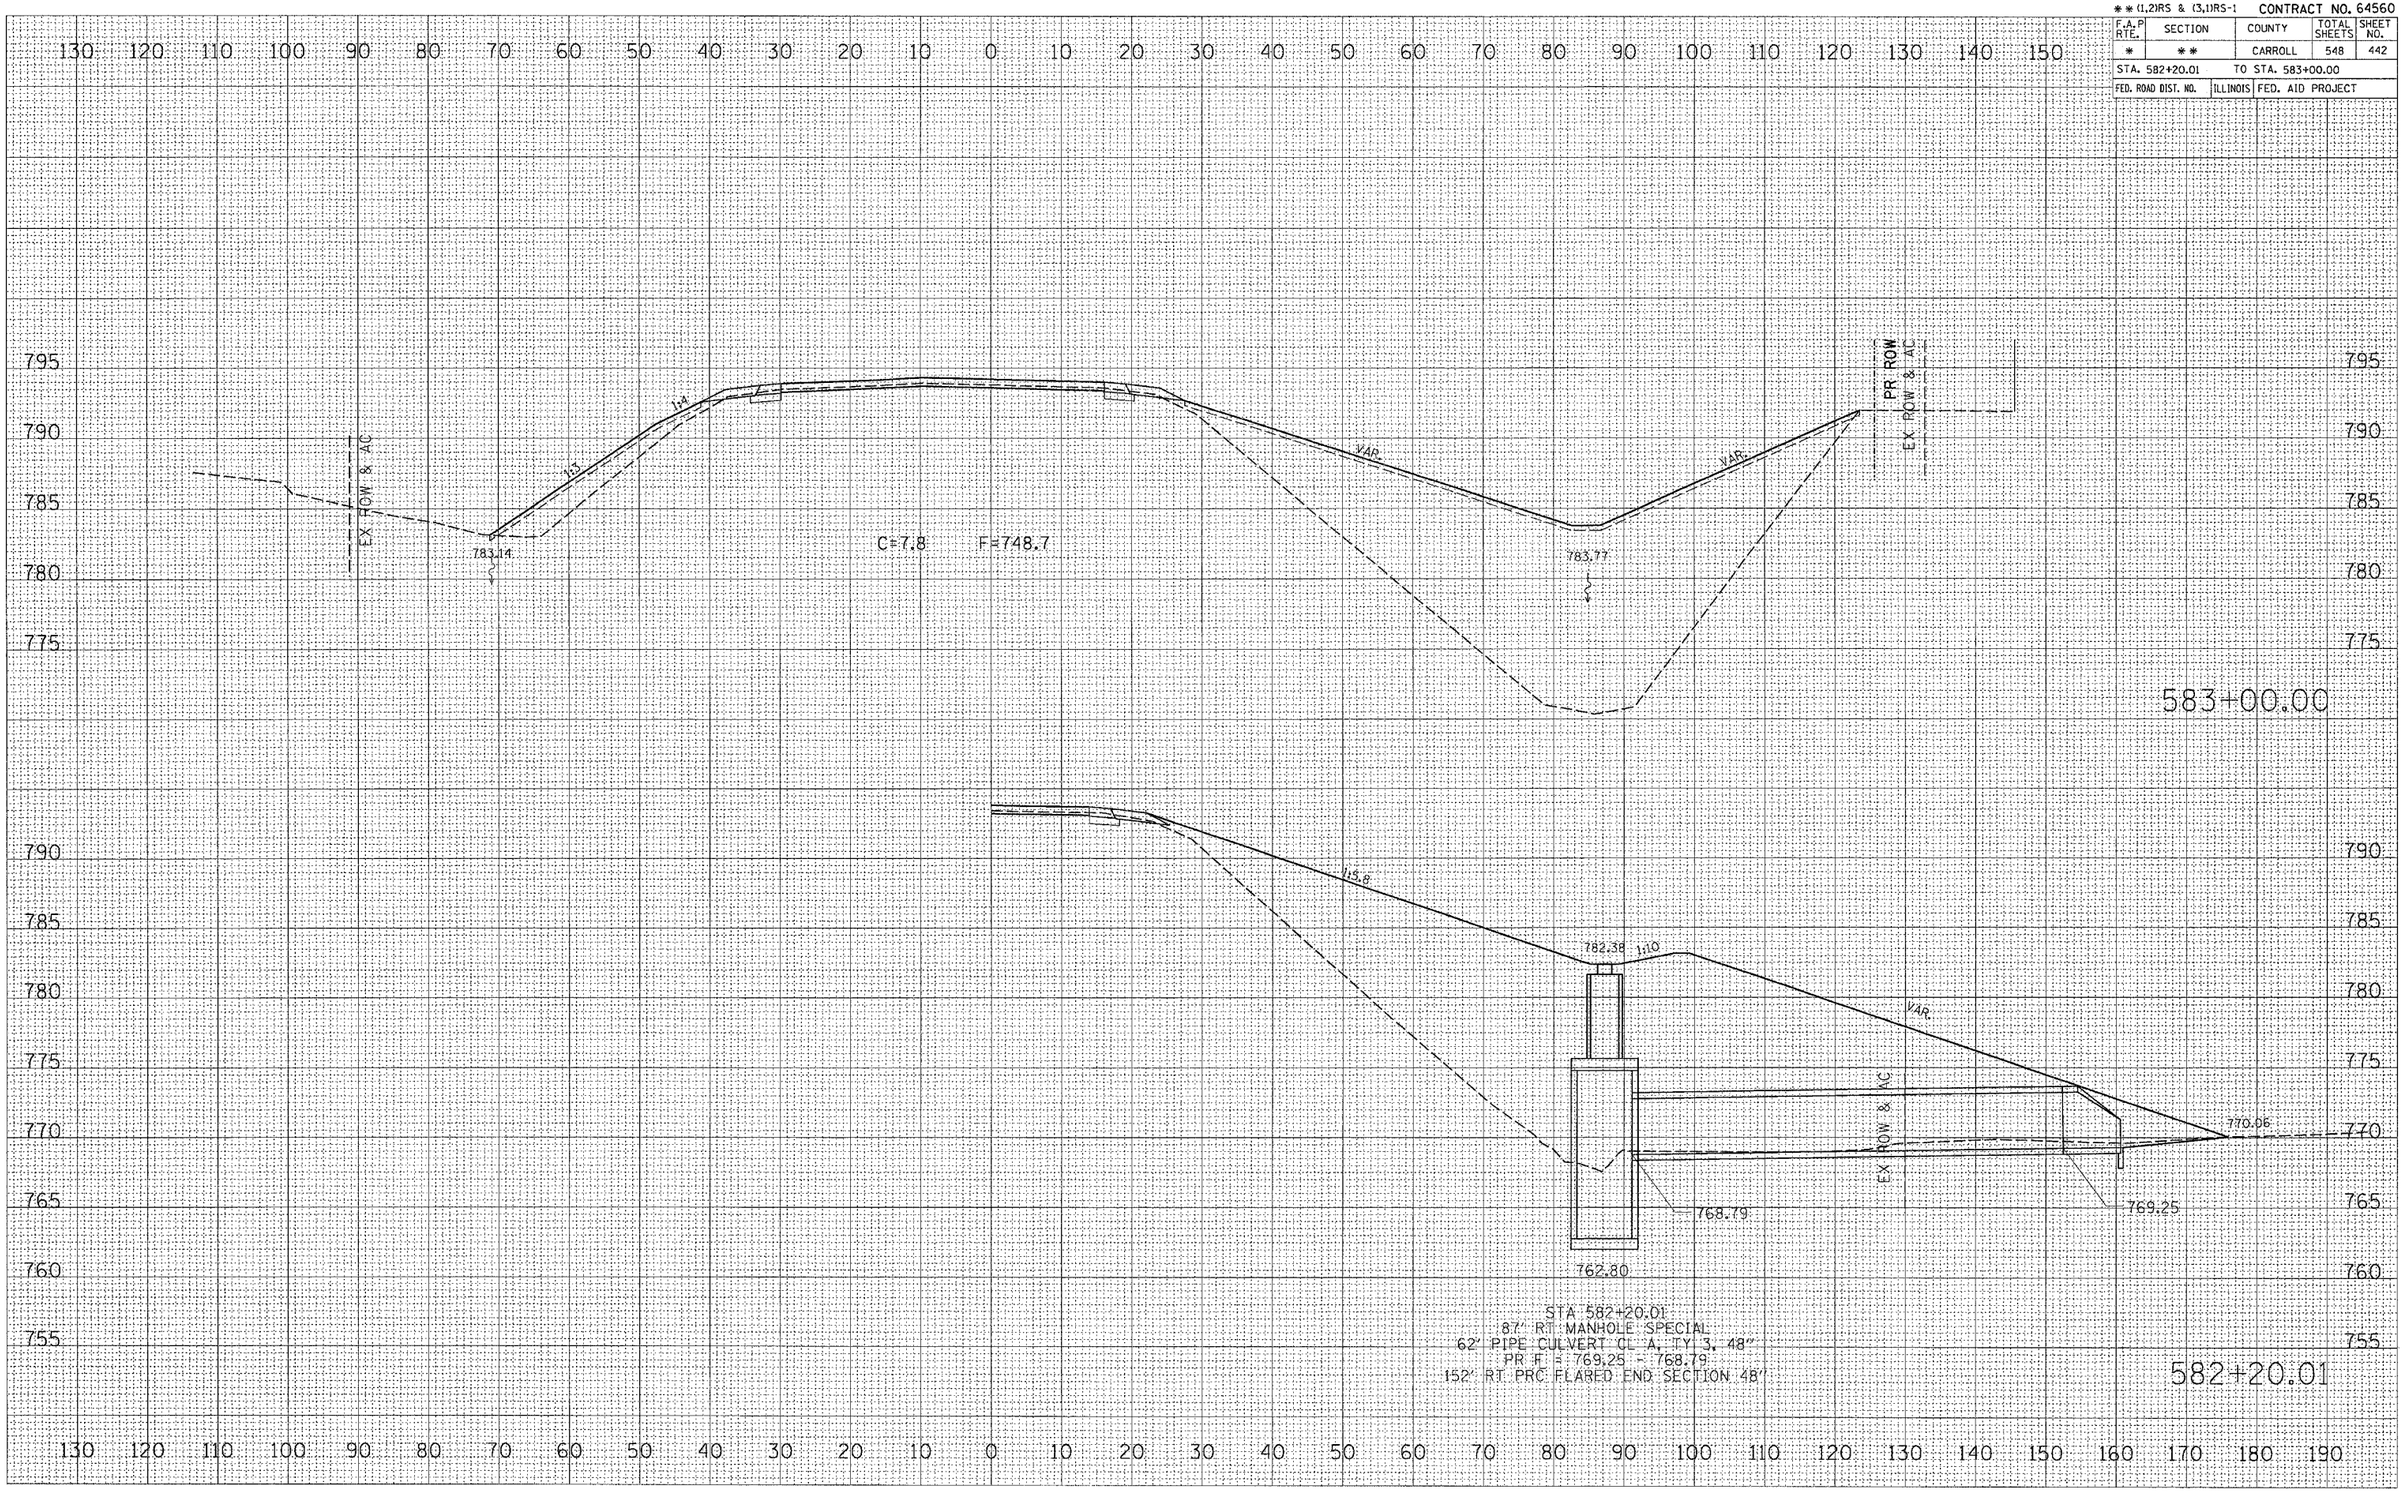

US 52 /IL 64