* ROUTE 17 (US 52 / IL 64)
** (1,2)RS & (3,1)RS-1 CONTRACT NO. 64560

F.A.P RTE.	SECTION	COUNTY	TOTAL SHEETS	SHEET NO.
*	**	CARROLL	548	449

STA. 600+00.00 TO STA. 600+00.00

FED. ROAD DIST. NO. | ILLINOIS | FED. AID PROJECT

FINAL SURVEY		BY	DATE
NOTE BOOK	SURVEYED		
NO.	PLOTTED		
	TEMPLATE		
	AREAS		
	AREAS CHECKED		

ORIGINAL SURVEY		BY	DATE
NOTE BOOK	SURVEYED		
NO.	PLOTTED		
	TEMPLATE		
	AREAS		
	AREAS CHECKED		

PLOT DATE = Thu Mar 22 14:51:21 2007
FILE NAME = d:\projects\p287480\d87480mash02.dgn
PLOT SCALE = 10.0000 ' / IN.
USER NAME = hamsonka

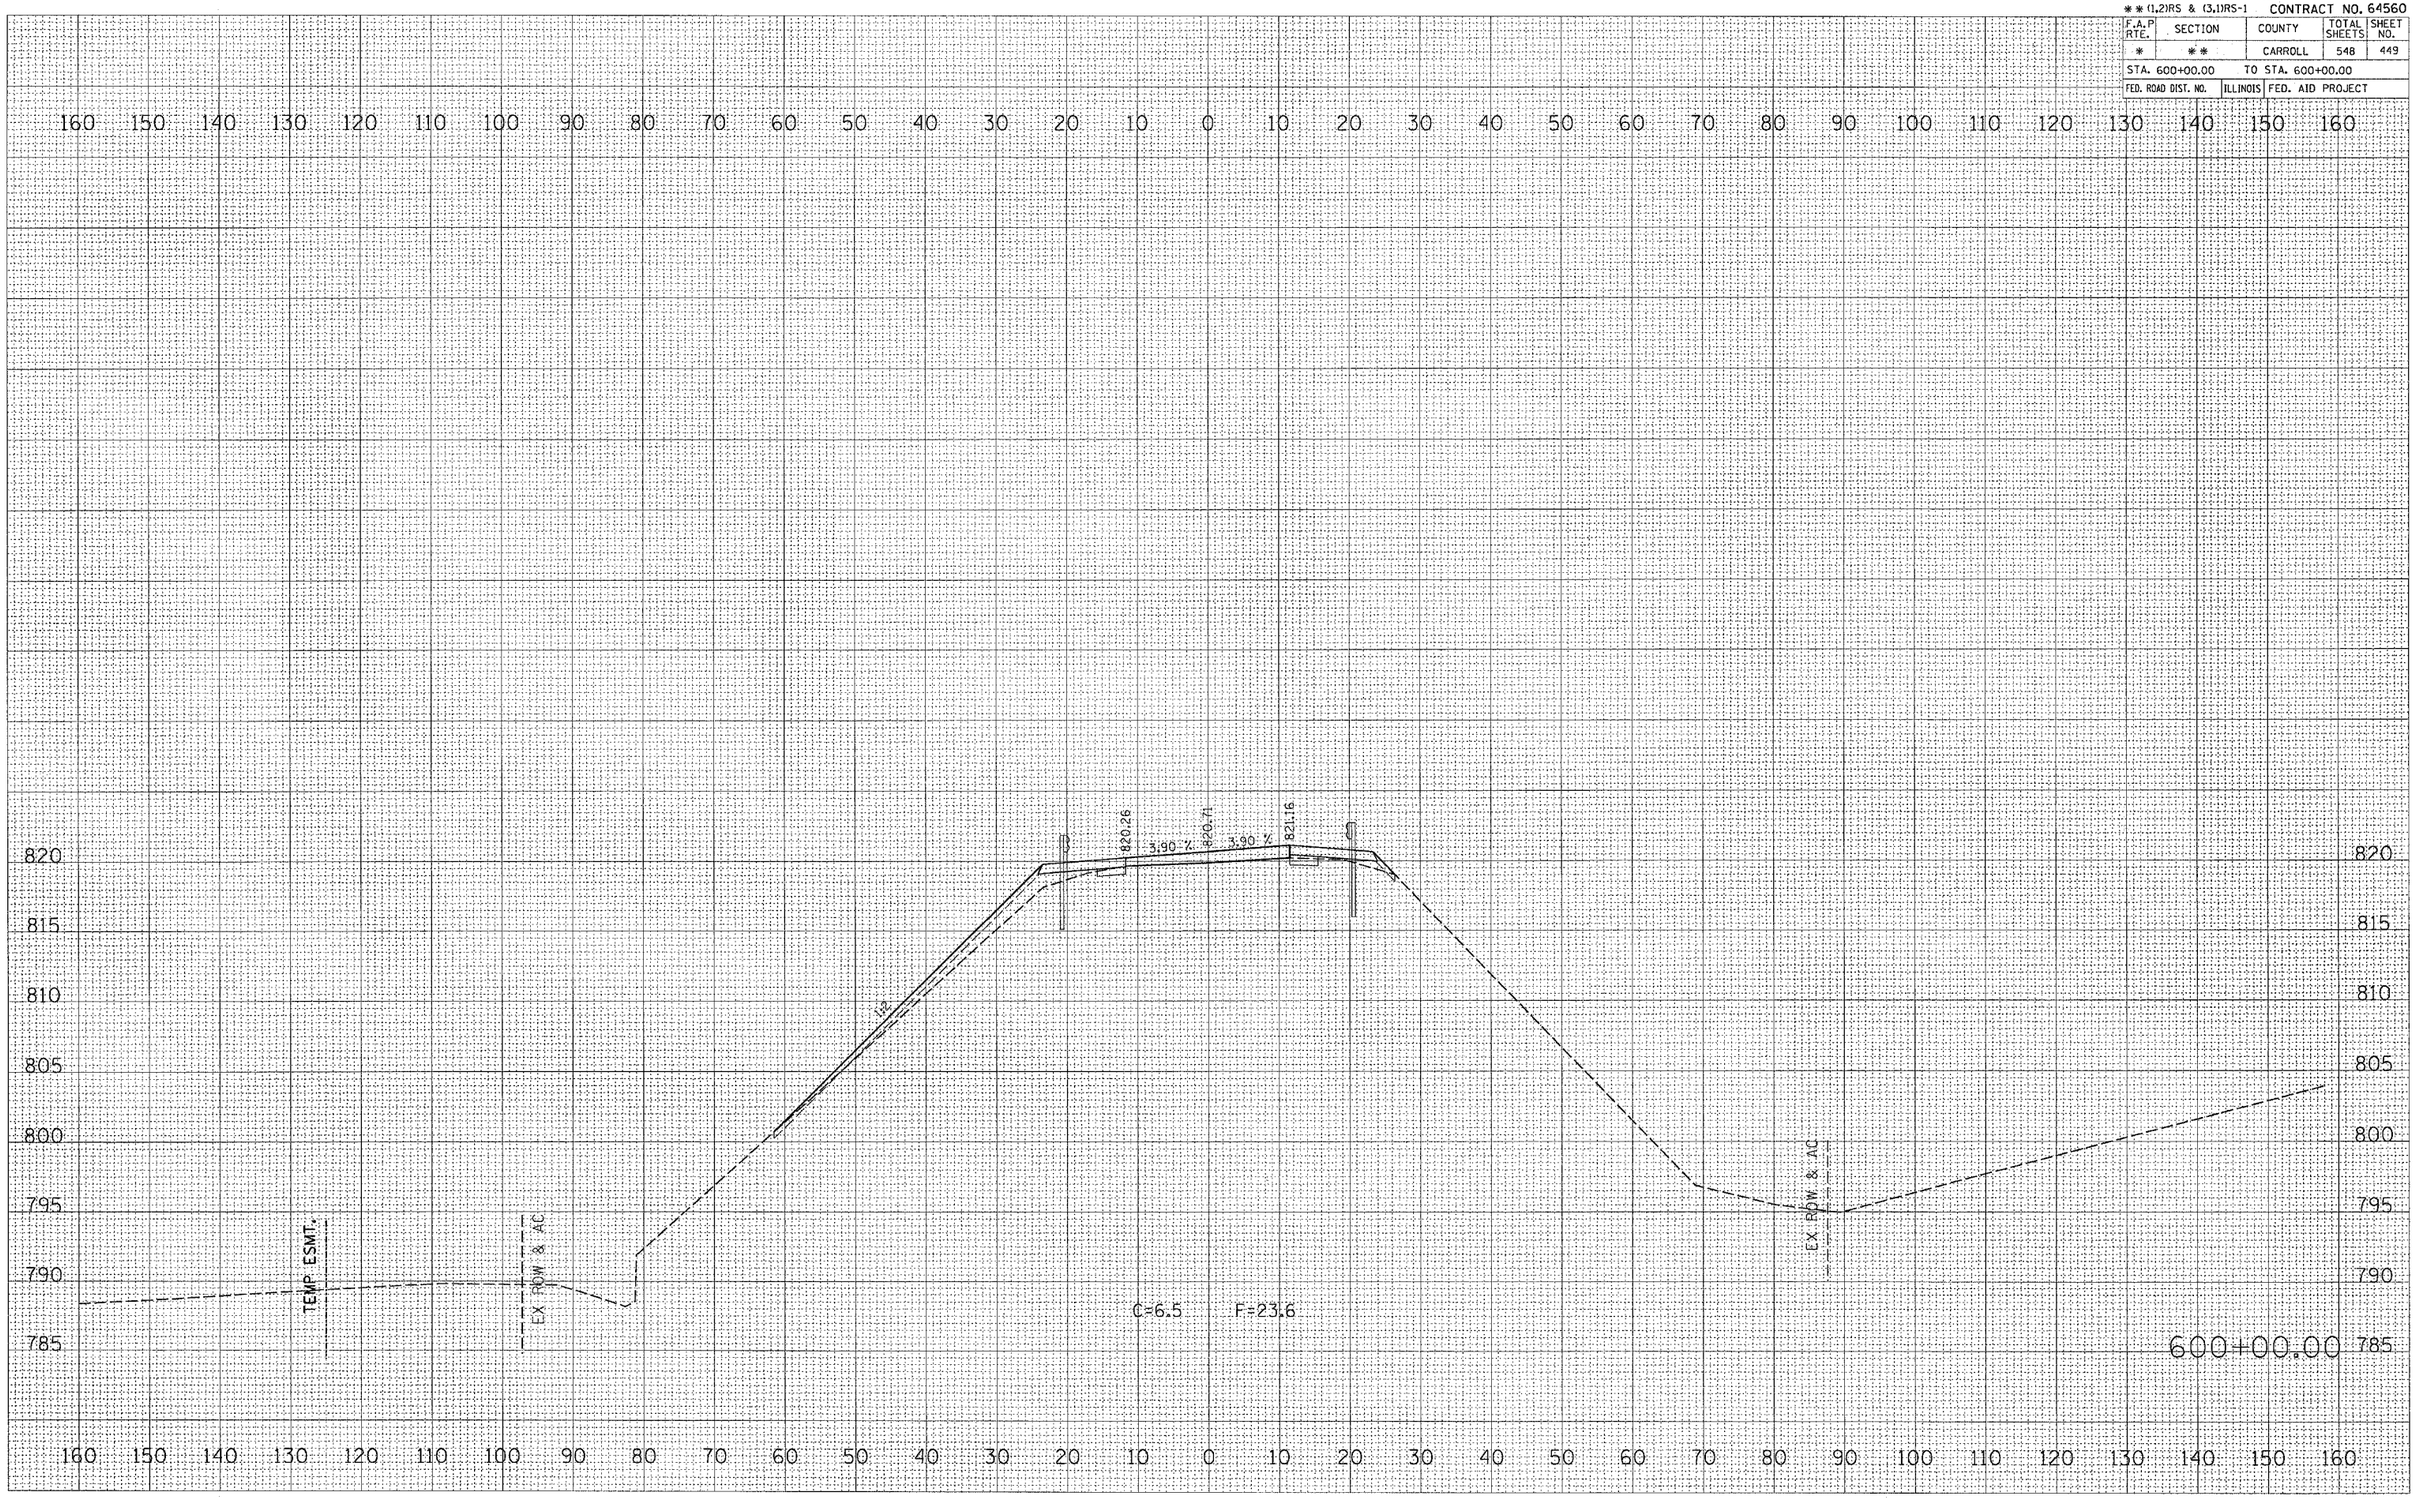

US 52 /IL 64