PLOT DATE = Fri Mar 23 18:56:28 2007
FILE NAME = c:\projects\p207400\d07400xmsh.dgn
PLOT SCALE = 10.0000 ' / IN.
USER NAME = cushmanbw

ORIGINAL SURVEY		BY	DATE
NOTE BOOK	SURVEYED		
	PLOTTED		
	TEMPLATE		
	AREAS		
NO.	AREAS CHECKED		

FINAL SURVEY		BY	DATE
NOTE BOOK	SURVEYED		
	PLOTTED		
	TEMPLATE		
	AREAS		
NO.	AREAS CHECKED		

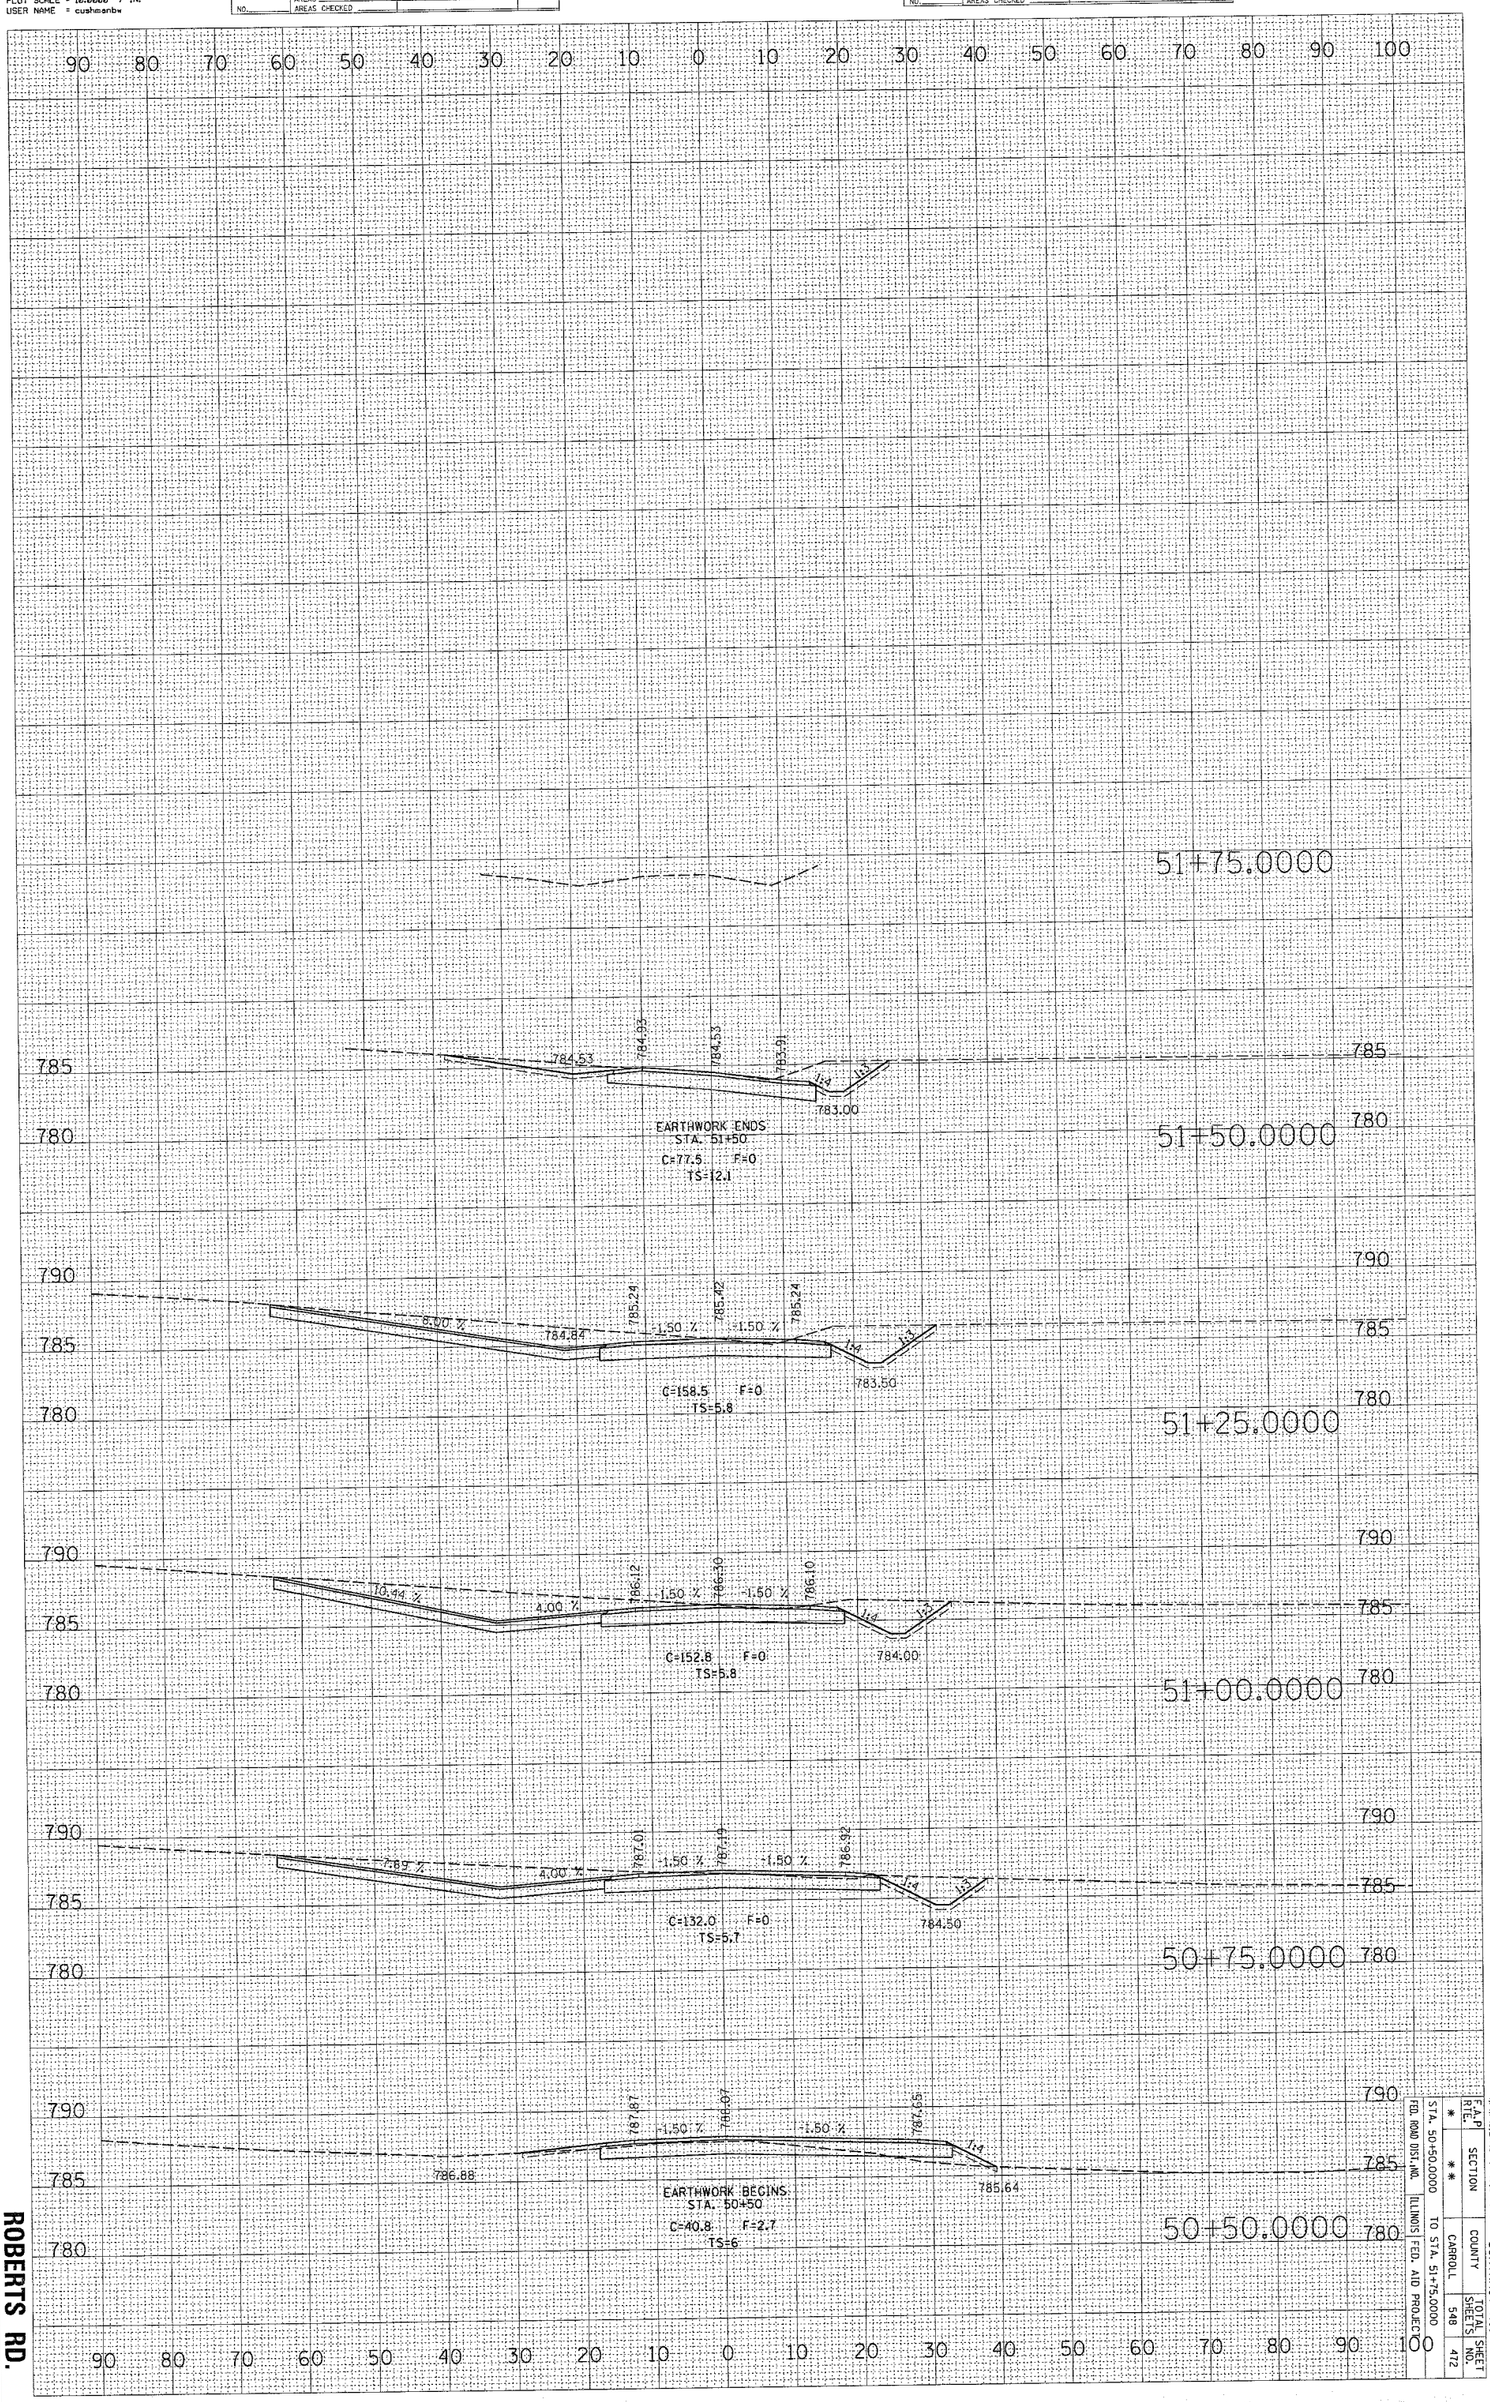

ROBERTS RD.

*ROUTE 17 (US 52 / IL 64)
**IL2RS & (3.1)RS-1

F.A.P. RTE.	SECTION	COUNTY	TOTAL SHEETS	SHEET NO.
*	**	CARROLL	548	472

FED. ROAD DIST.NO. | ILLINOIS | FED. AID PROJECT

STA. 50+50.0000 TO STA. 51+75.0000

CONTRACT NO. 64560