* ROUTE 17 (US 52 / IL 64)
** (1,2)RS & (3,1)RS-1 CONTRACT NO. 64560

F.A.P RTE.	SECTION	COUNTY	TOTAL SHEETS	SHEET NO.
*	**	CARROLL	548	501

STA. 88+50.0000 TO STA. 89+75.0000

FED. ROAD DIST. NO. | ILLINOIS | FED. AID PROJECT

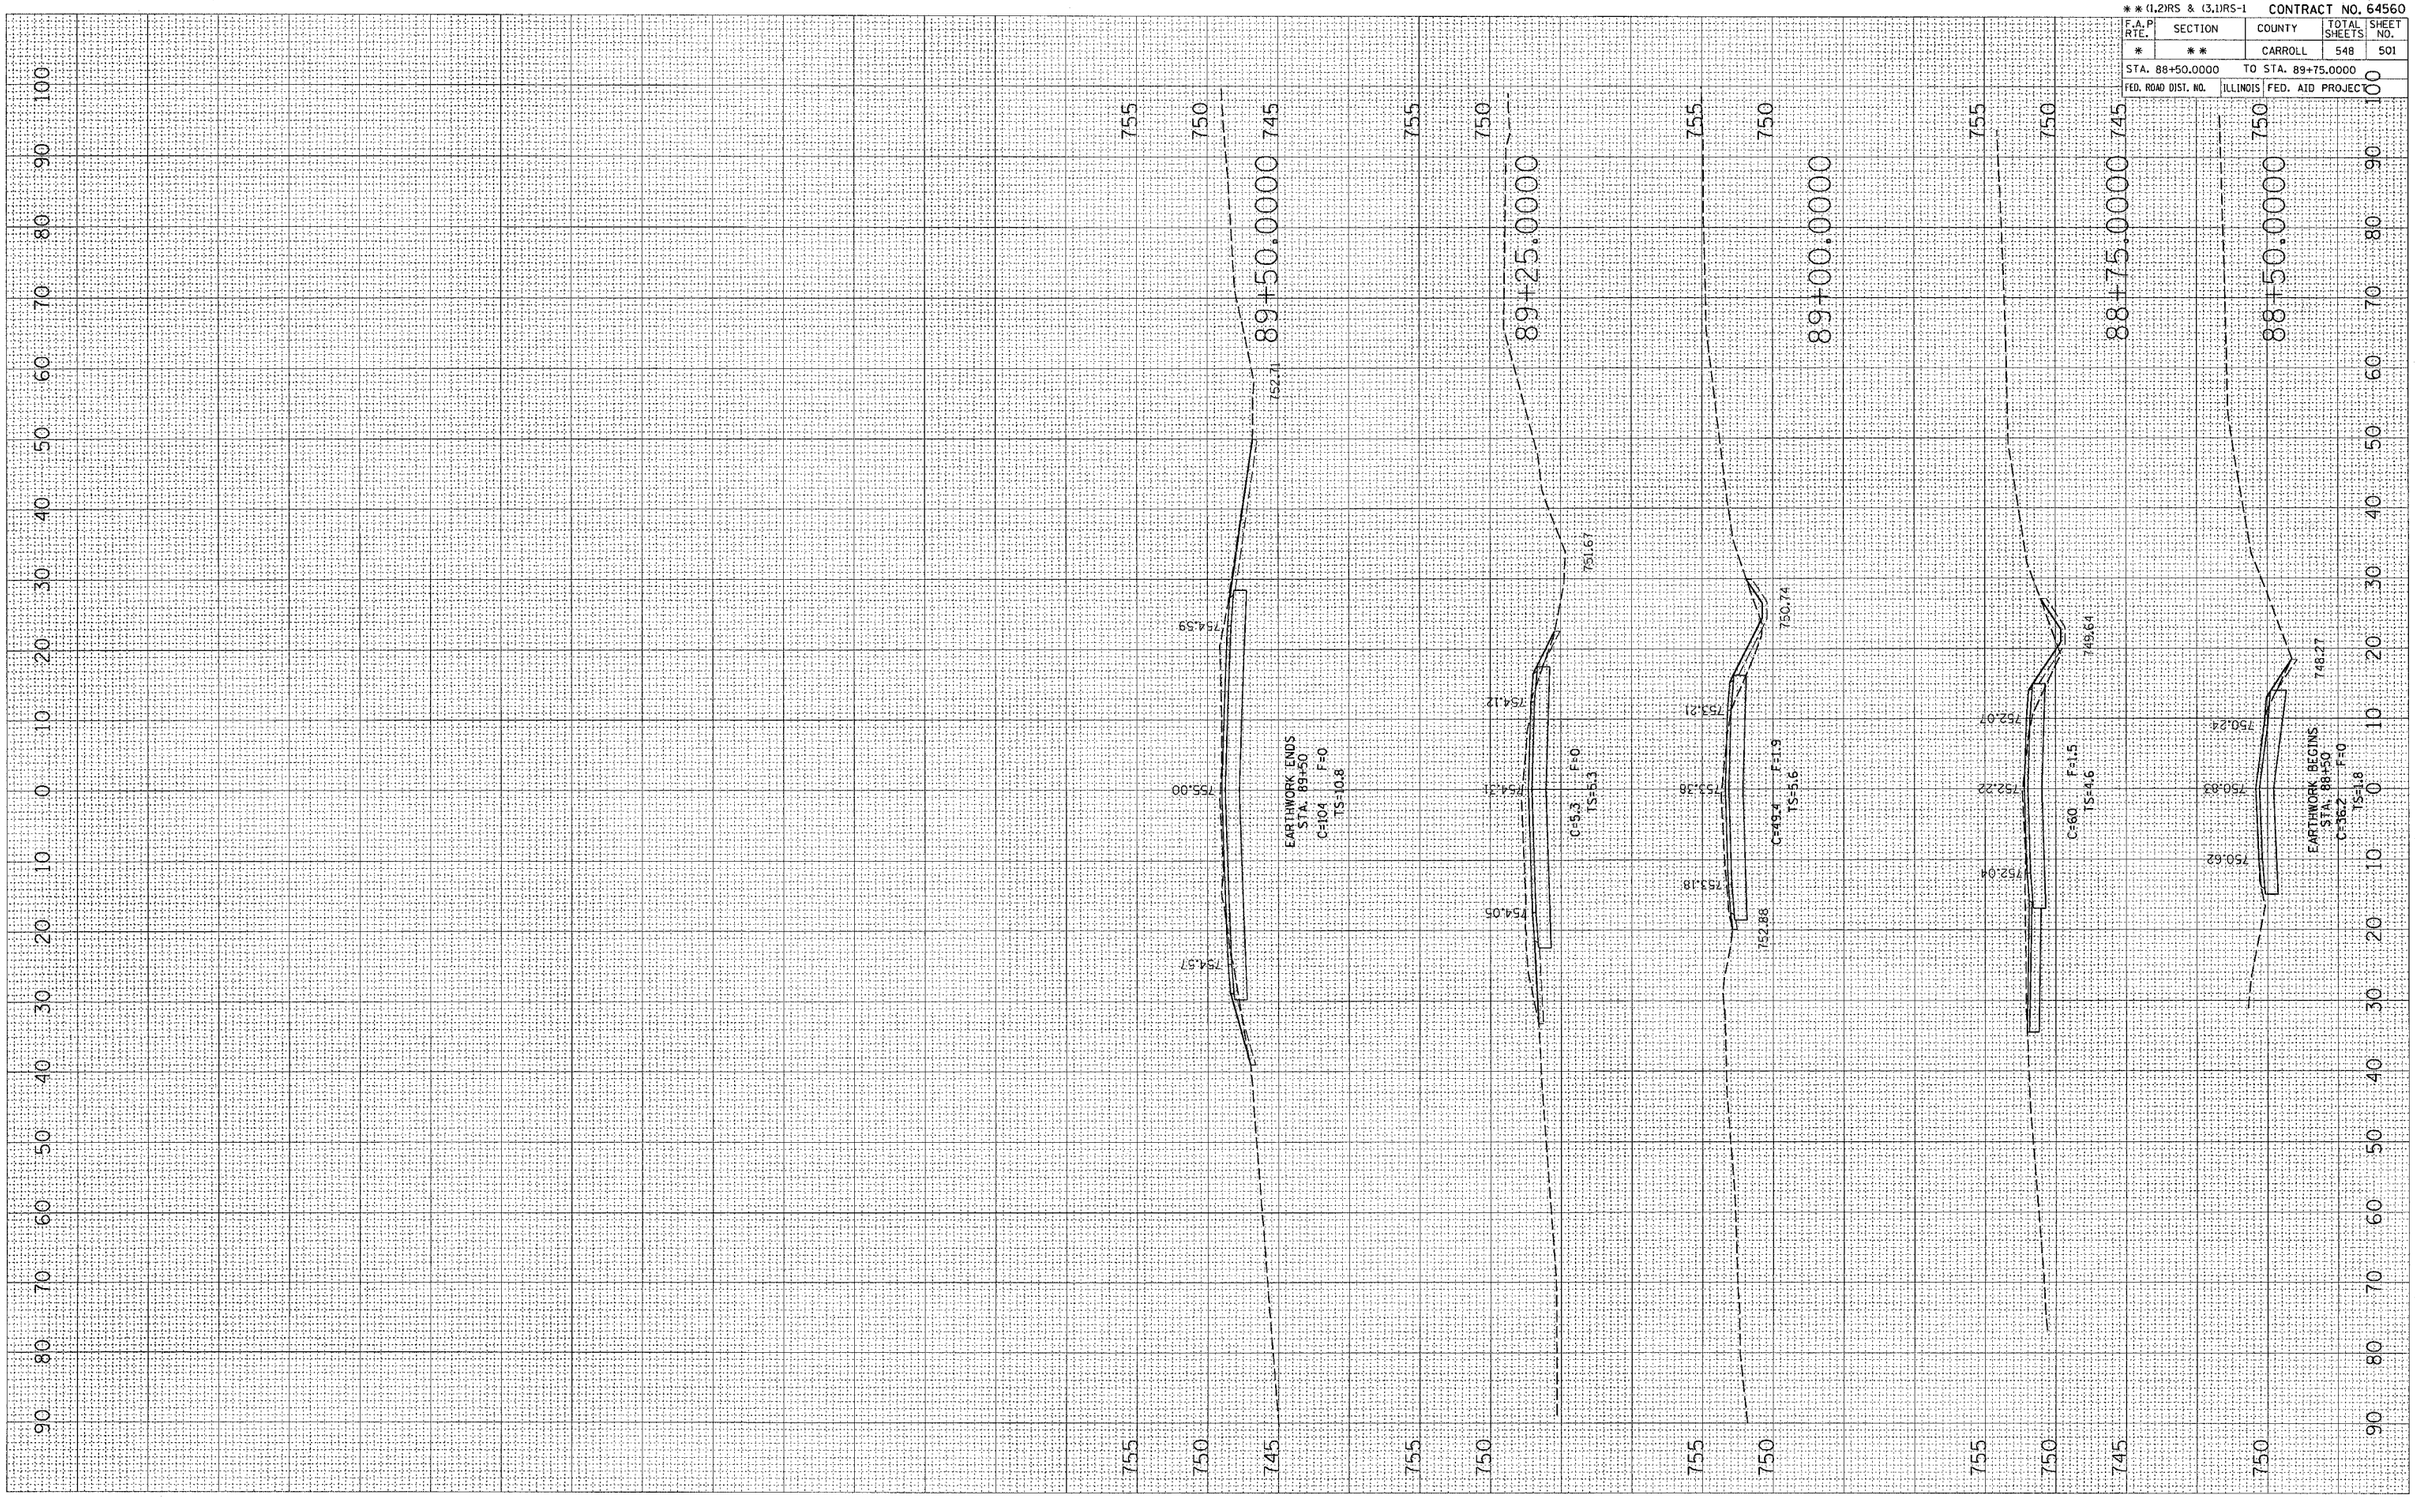

PRESTON RD.

FINAL SURVEY		BY	DATE
NOTE BOOK	SURVEYED		
	PLOTTED		
	TEMPLATE		
	AREAS		
NO.	AREAS CHECKED		

ORIGINAL SURVEY		BY	DATE
NOTE BOOK	SURVEYED		
	PLOTTED		
	TEMPLATE		
	AREAS		
NO.	AREAS CHECKED		

PLOT DATE = Fri Mar 23 10:53:51 2007
FILE NAME = c:\projects\p207400\d07400.mshs
PLOT SCALE = 10.0000 ' / IN.
USER NAME = cushmanbw