* ROUTE 17 (US 52 / IL 64)
** (1,2)RS & (3,1)RS-1 CONTRACT NO. 64560

F.A.P RTE.	SECTION	COUNTY	TOTAL SHEETS	SHEET NO.
*	**	CARROLL	548	514

STA. 602+25.00 TO STA. 603+00.00

FED. ROAD DIST. NO. | ILLINOIS | FED. AID PROJECT

FINAL SURVEY	SURVEYED	BY	DATE
NOTE BOOK	PLOTTED		
	TEMPLATE		
	AREAS		
NO.	AREAS CHECKED		

ORIGINAL SURVEY	SURVEYED	BY	DATE
NOTE BOOK	PLOTTED		
	TEMP-ATE		
	AREAS		
NO.	AREAS CHECKED		
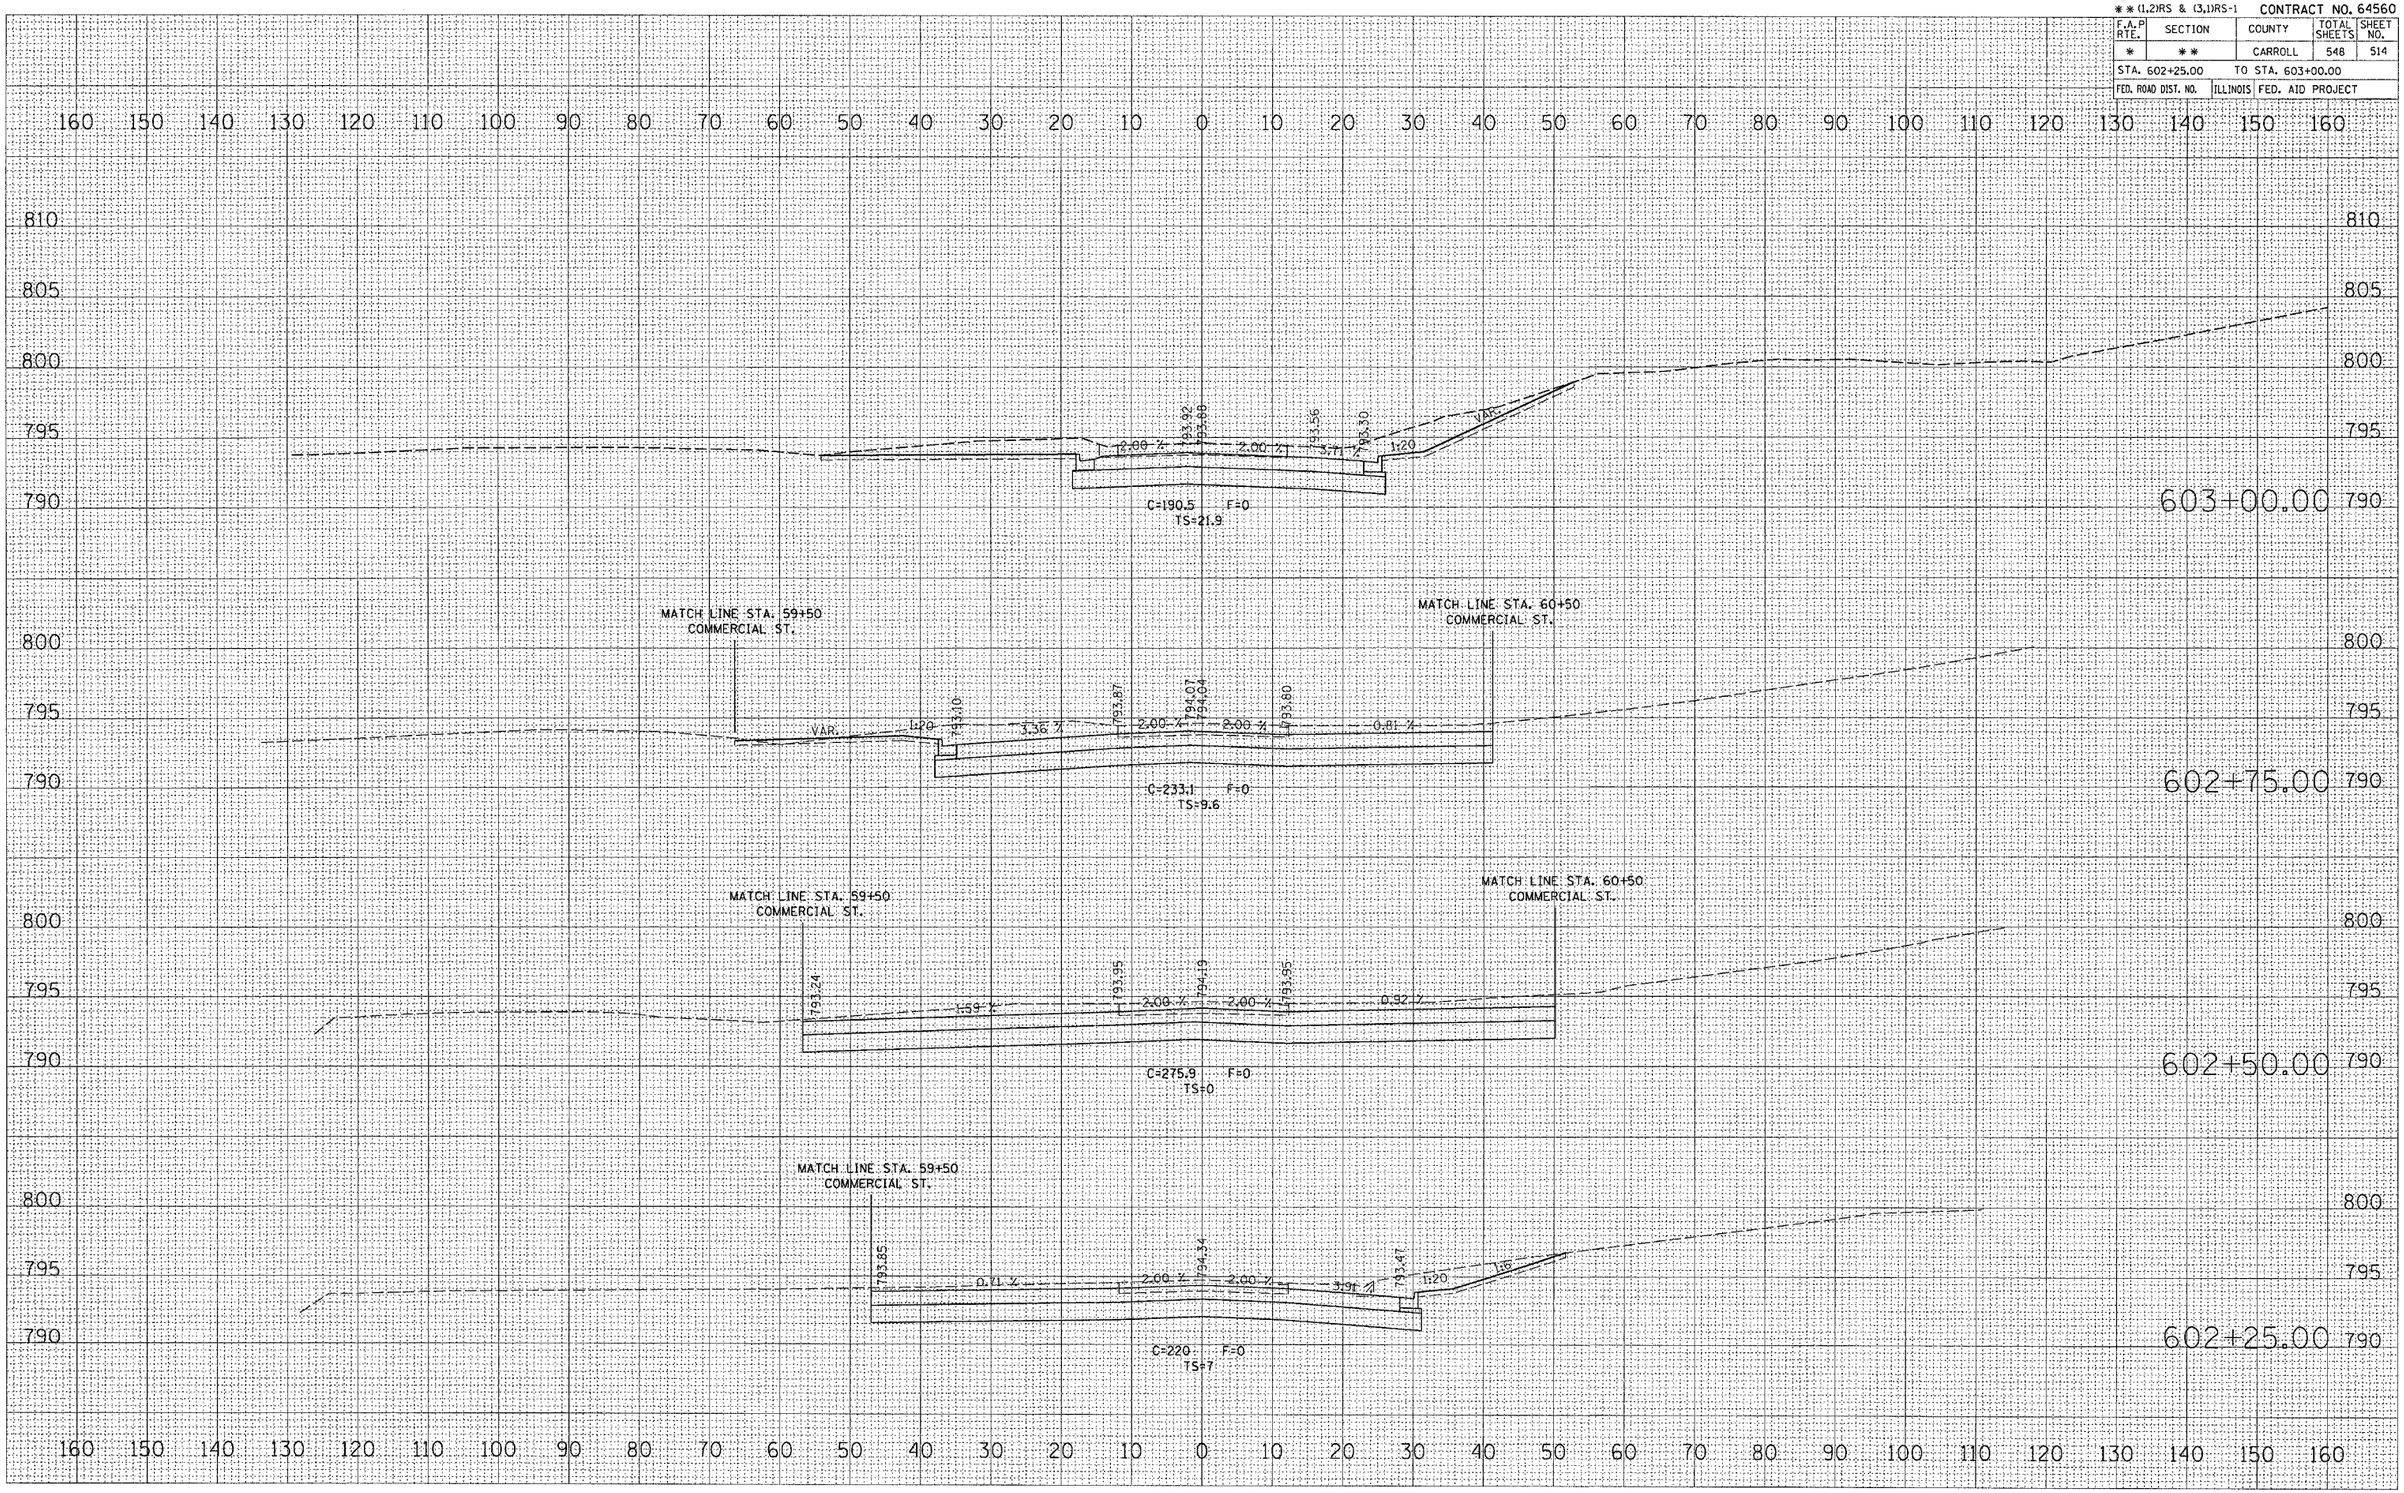
PLOT DATE = Fri Mar 23 11:12:16 2007
FILE NAME = i:\proj\rs1\b287408\sht\b287408sht_tmpl.dgn
PLOT SCALE = 1.0000 '/ IN.
PLOT = cushmanbx
USER NAME = cushmanbx