* ROUTE 17 (US 52 / IL 64)
** (1,2)RS & (3,1)RS-1 CONTRACT NO. 64560

| F.A.P RTE. | SECTION | COUNTY | TOTAL SHEETS | SHEET NO. |
|---|---|---|---|---|
| * | ** | CARROLL | 548 | 523 |

STA. 610+25.00 TO STA. 610+50.00

FED. ROAD DIST. NO. | ILLINOIS | FED. AID PROJECT

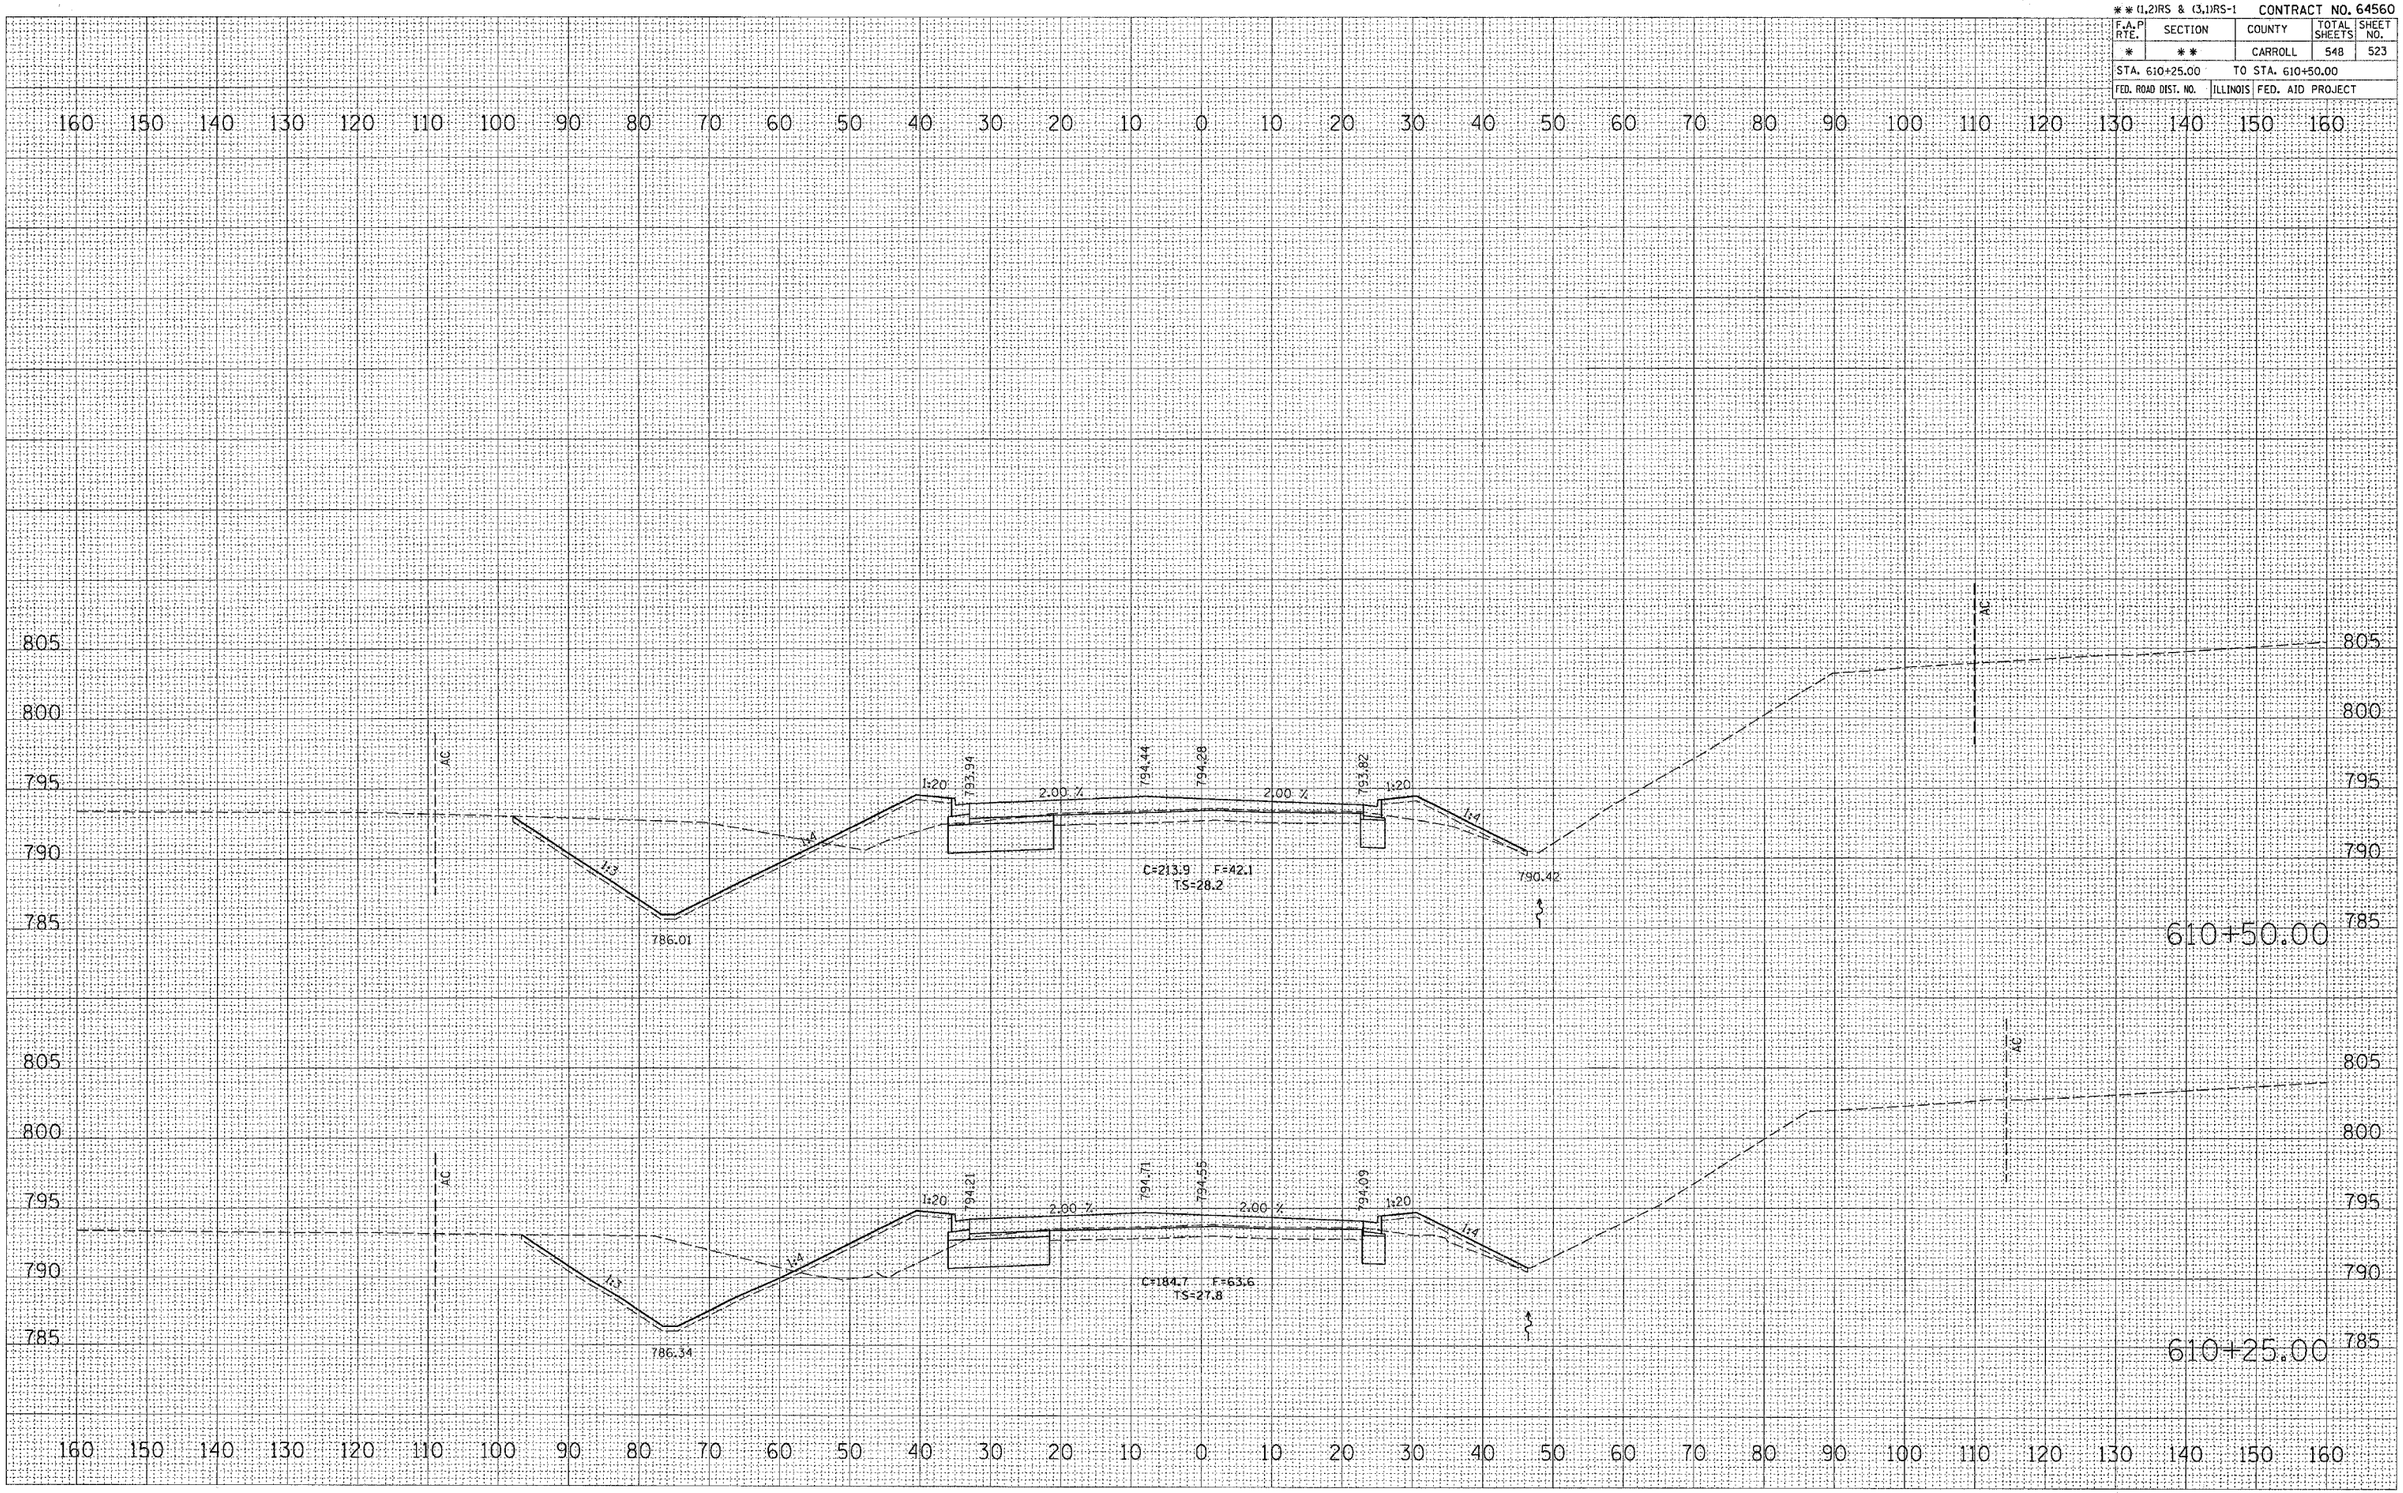


FINAL SURVEY | NOTE BOOK NO. | SURVEYED | PLOTTED | TEMPLATE | AREAS | AREAS CHECKED | BY | DATE

ORIGINAL SURVEY | NOTE BOOK NO. | SURVEYED | PLOTTED | TEMPLATE | AREAS | AREAS CHECKED | BY | DATE

PLOT DATE = Thu Mar 22 15:37:48 2007
FILE NAME = C:\projects\vie\p207400\d07400\ROUTE-65CK
PLOT SCALE = 10.0000 ' / IN.
USER NAME = hensonke

IL 78