* ROUTE 17 (US 52 / IL 64)
** (1,2)RS & (3,1)RS-1 CONTRACT NO. 64560

F.A.P RTE.	SECTION	COUNTY	TOTAL SHEETS	SHEET NO.
*	**	CARROLL	548	525

STA. 611+25.00 TO STA. 611+50.00

FED. ROAD DIST. NO. | ILLINOIS | FED. AID PROJECT

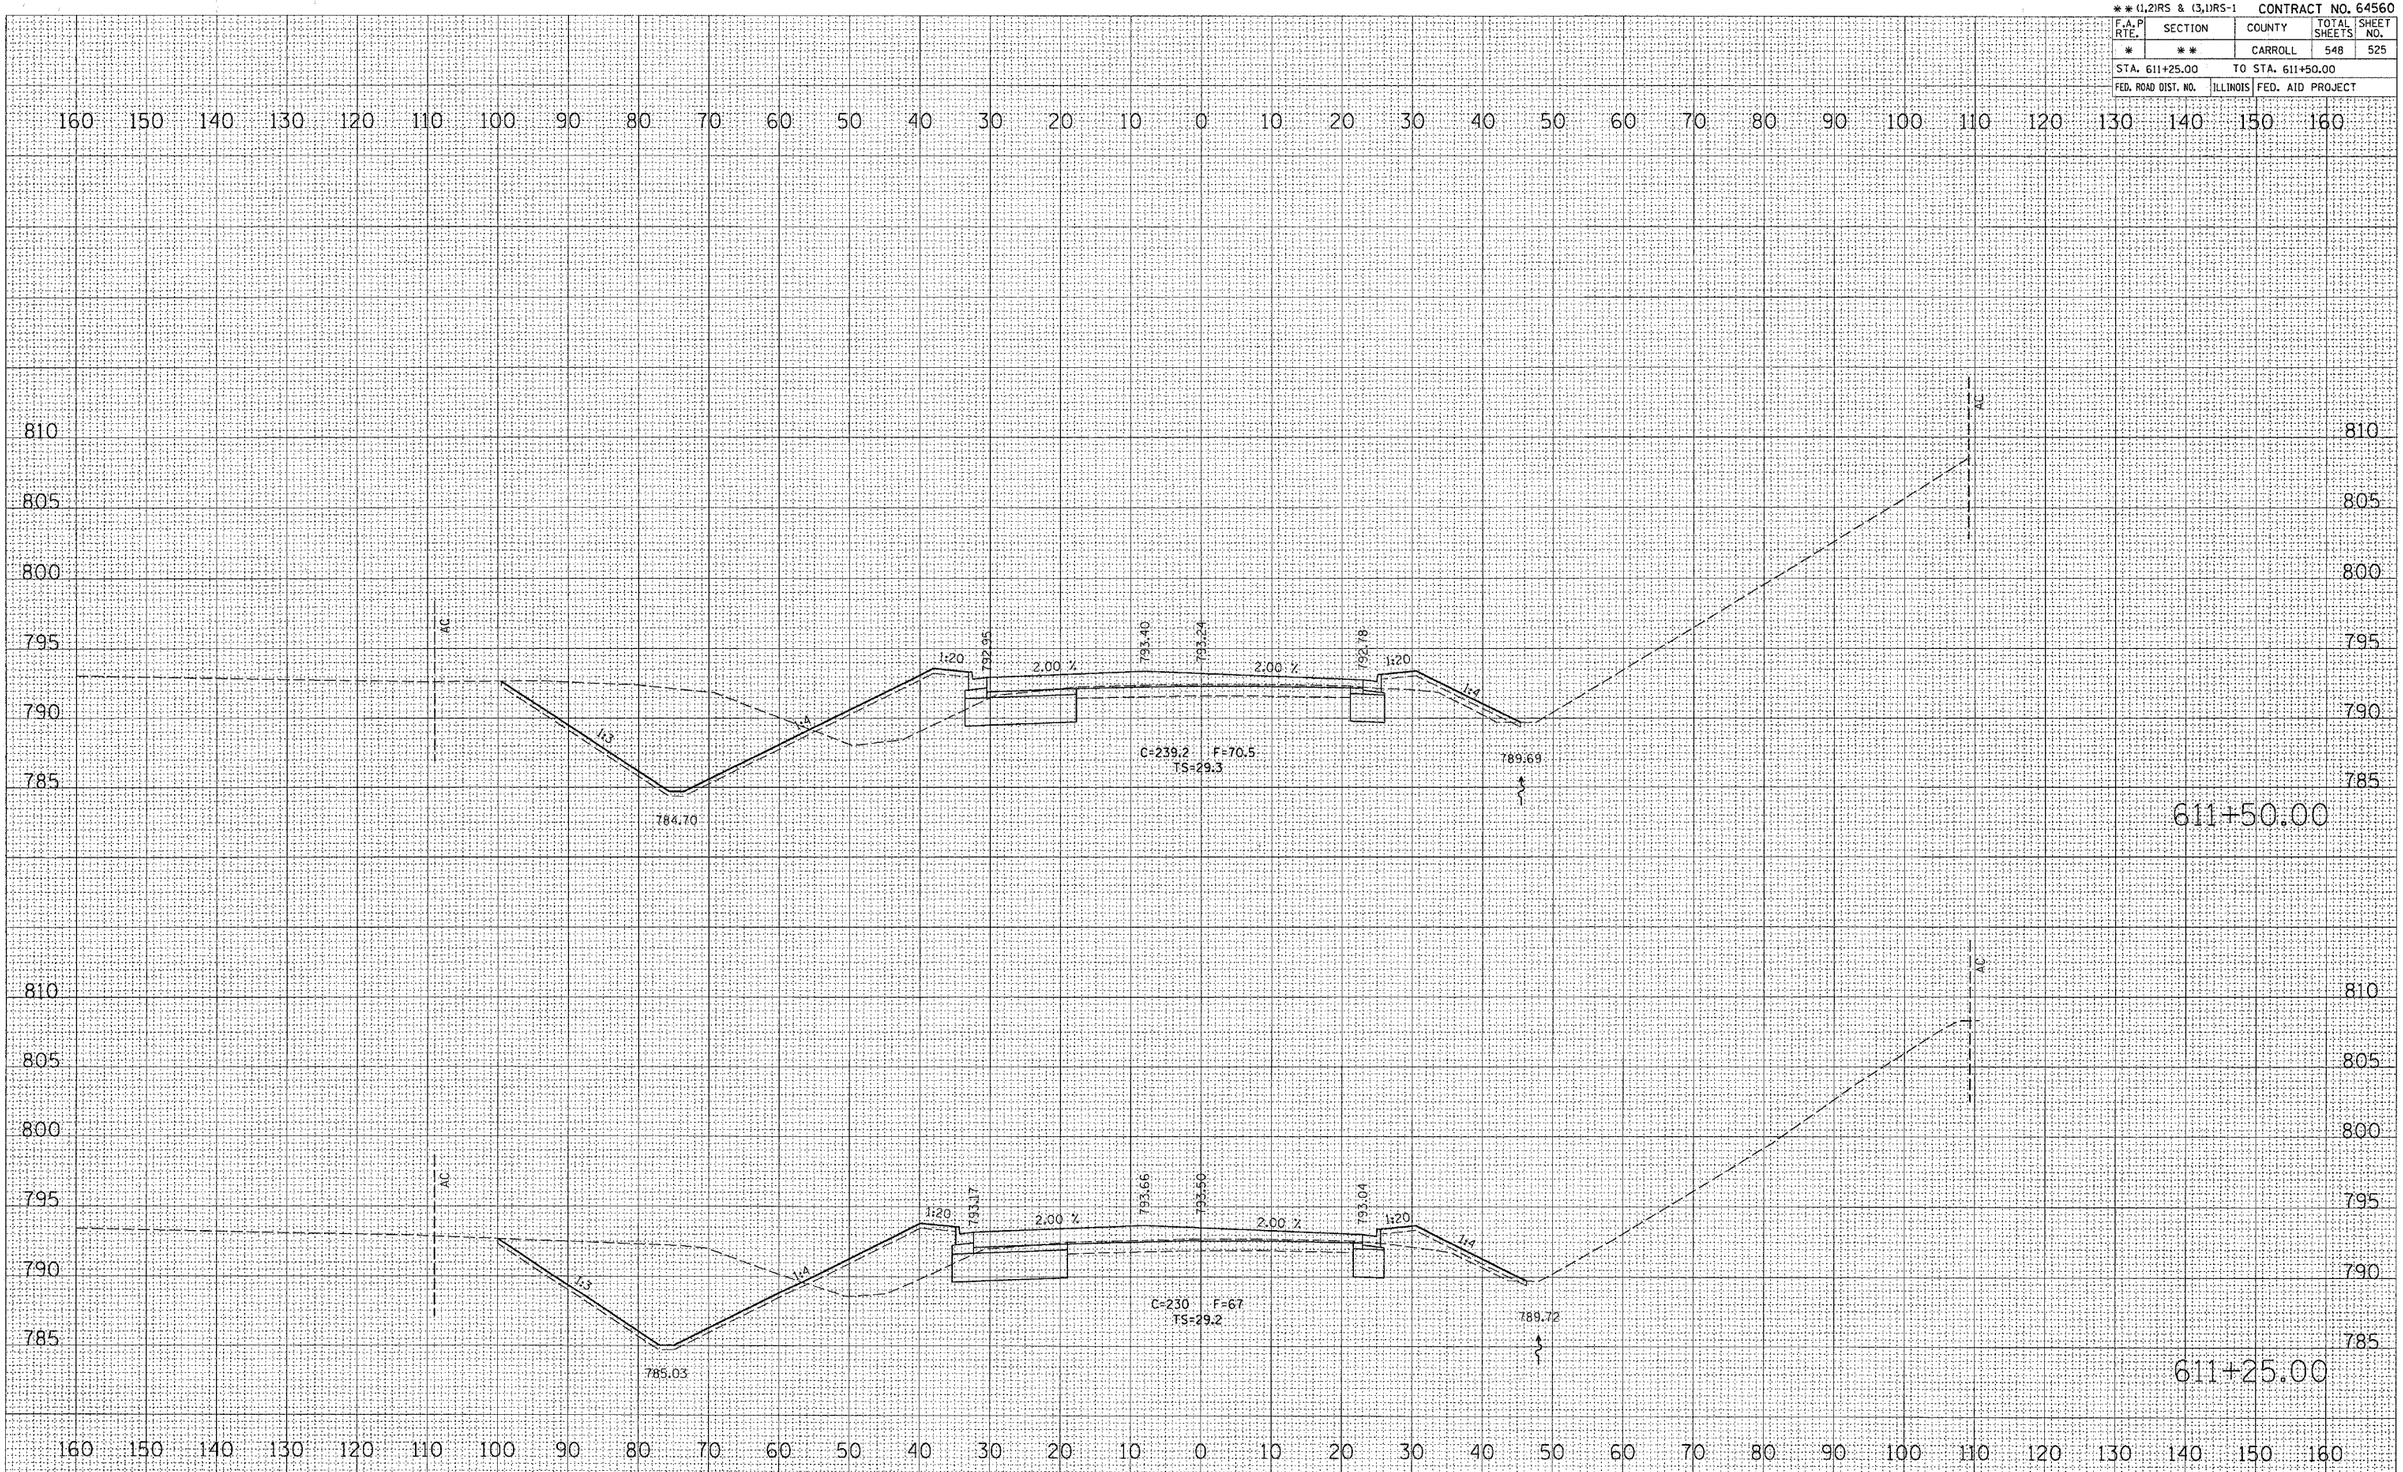

FINAL SURVEY | NOTE BOOK | NO. | SURVEYED | PLOTTED | TEMPLATE | AREAS | AREAS CHECKED | BY | DATE

ORIGINAL SURVEY | NOTE BOOK | NO. | SURVEYED | PLOTTED | TEMPLATE | AREAS | AREAS CHECKED | BY | DATE

PLOT DATE = Thu Mar 22 15:37:58 2007
FILE NAME = C:\projects\vise\p207400\d07400\ROUTE-17.DGN
PLOT SCALE = 10.0000 ' / IN.
USER NAME = hensonke

IL 78