PLOT DATE = Thu Mar 22 15:37:40 2007
FILE NAME = C:\projects\view\p207400\d07400xmp_TS.dgn
PLOT SCALE = 10.0000 ' / IN.
USER NAME = hensonke

ORIGINAL SURVEY		BY	DATE
NOTE BOOK	SURVEYED		
	PLOTTED		
	TEMPLATE		
	AREAS		
NO.	AREAS CHECKED		

FINAL SURVEY		BY	DATE
NOTE BOOK	SURVEYED		
	PLOTTED		
	TEMPLATE		
	AREAS		
NO.	AREAS CHECKED		

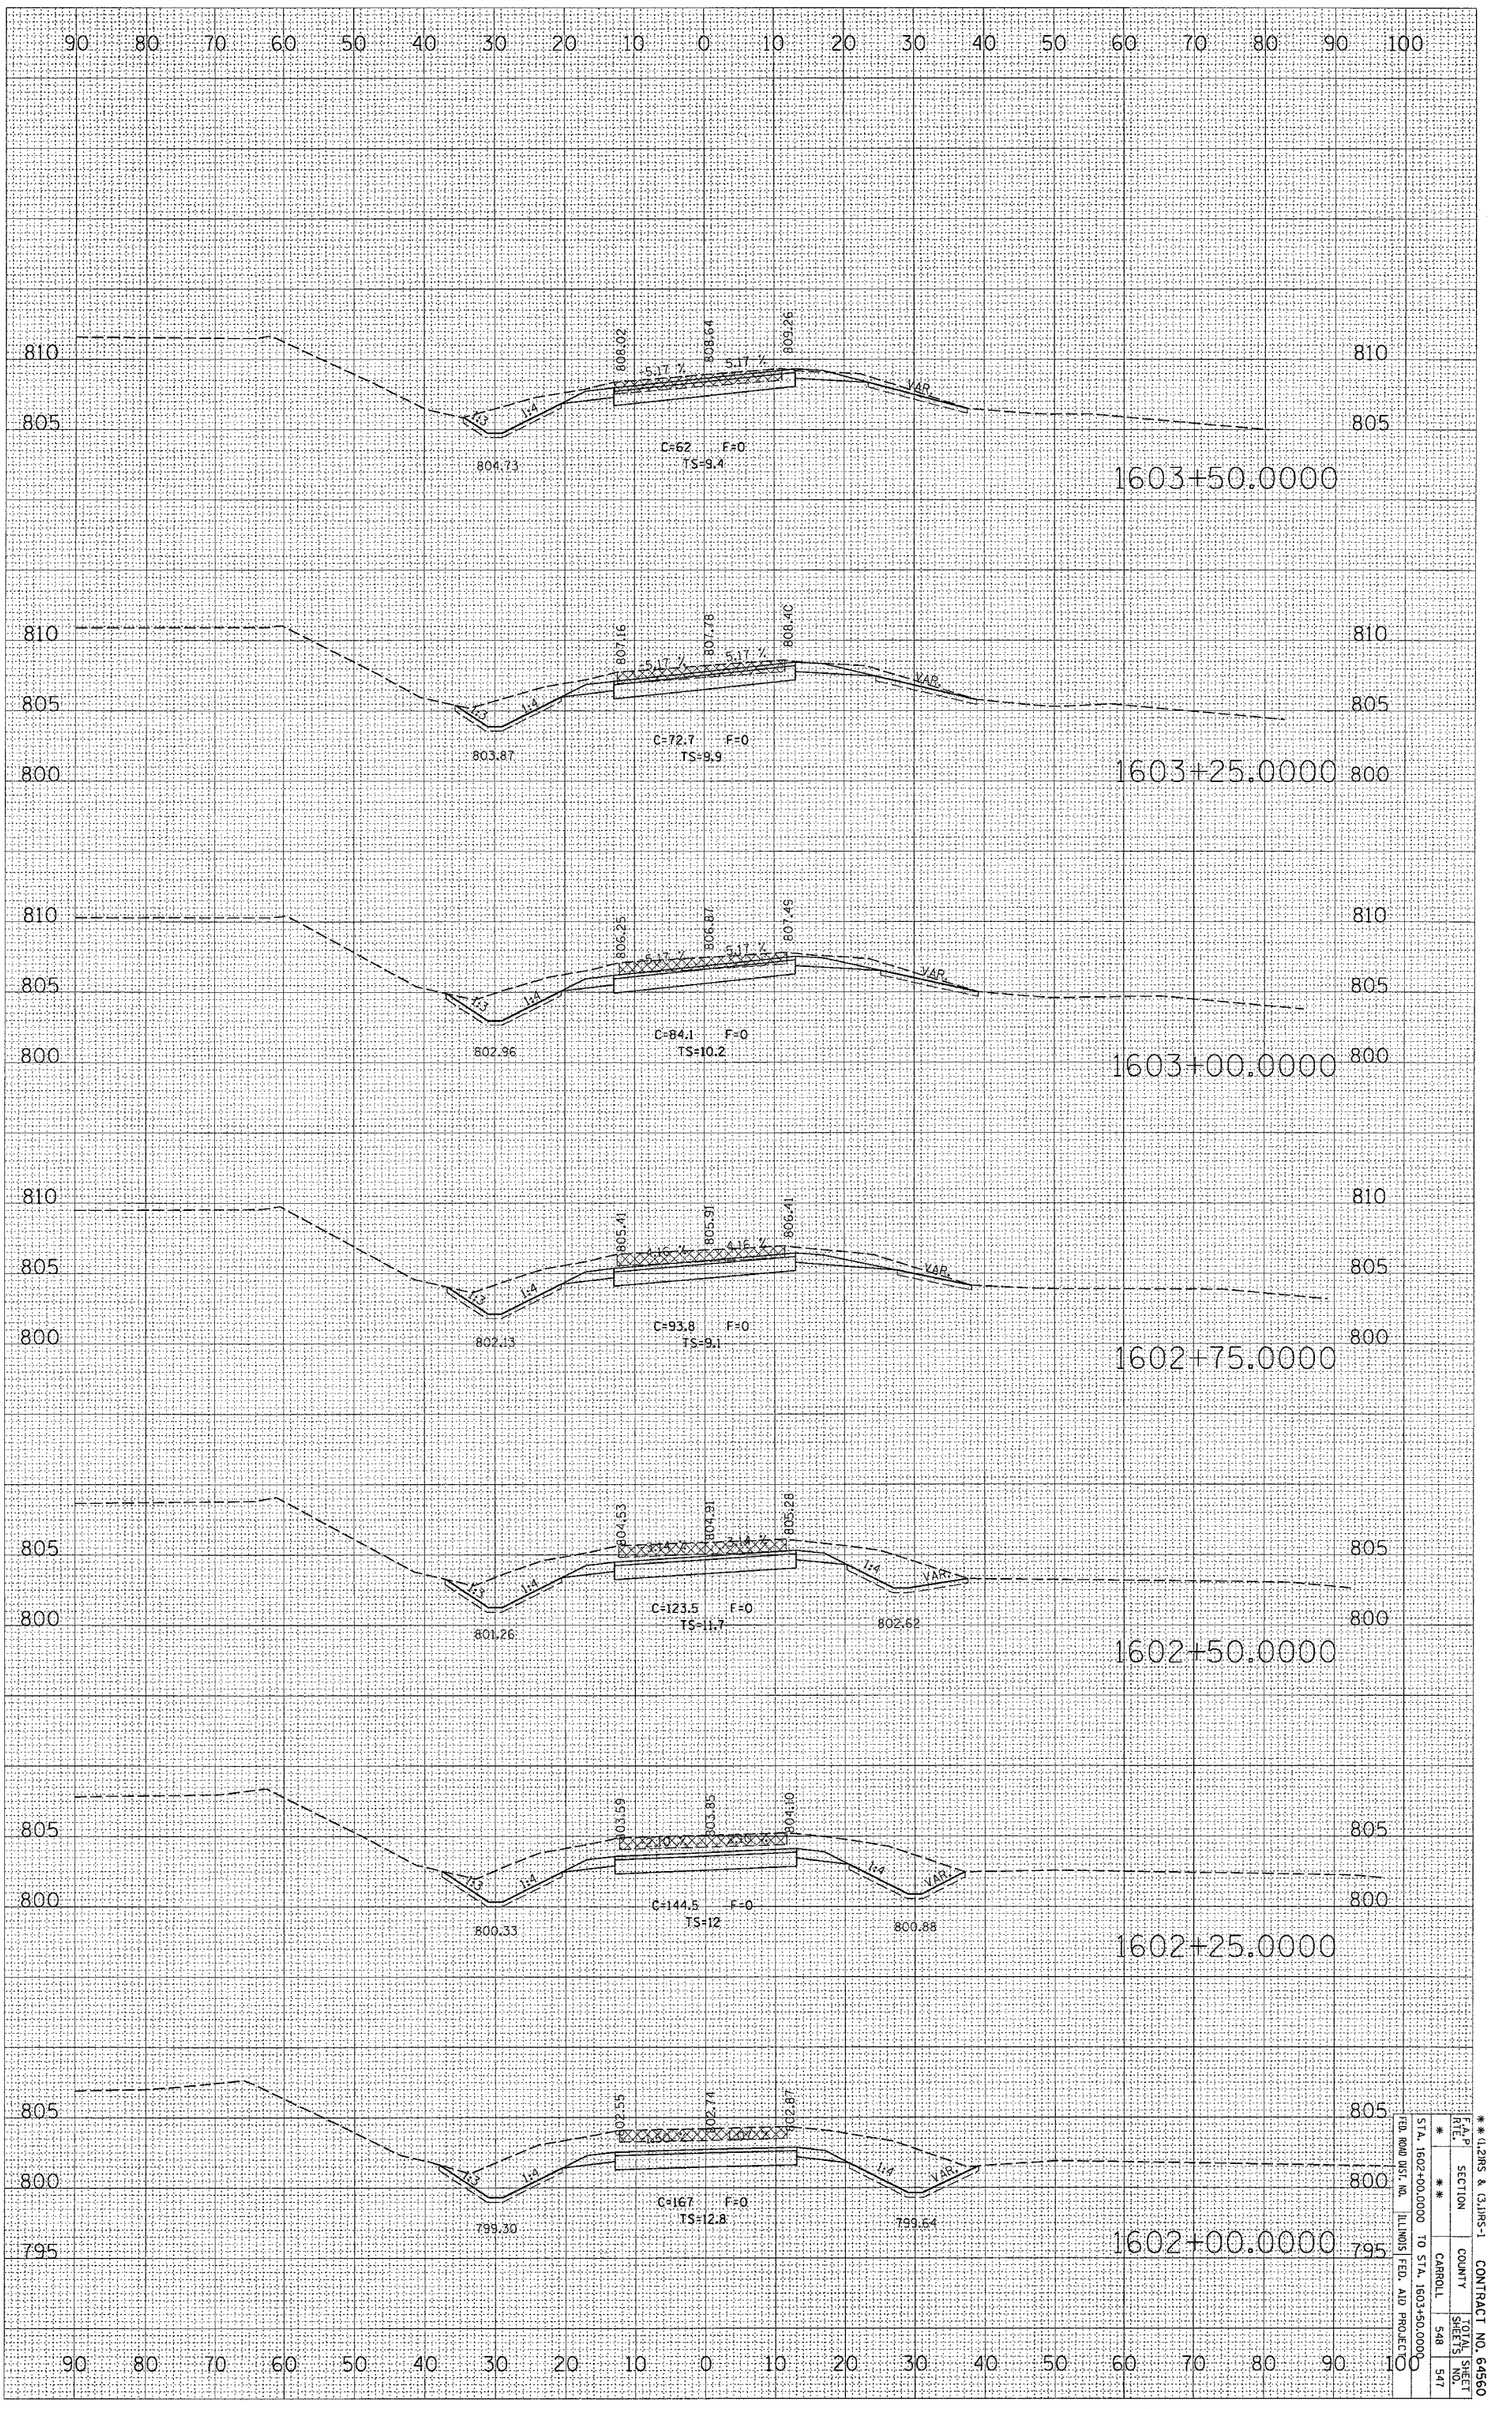

BENTON ST.

* ROUTE 17 (US 52 / IL 64)
** (1,2)RS & (3,1)RS-1
CONTRACT NO. 64560

F.A.P. RTE.	SECTION	COUNTY	TOTAL SHEETS	SHEET NO.
*	**	CARROLL	548	547

STA. 1602+00.0000 TO STA. 1603+50.0000

FED. ROAD DIST. NO. | ILLINOIS | FED. AID PROJECT