F.A.P RTE.	SECTION	COUNTY	TOTAL SHEETS	SHEET NO.
505	110RS-1, 111RS-3	STEPHENSON	174	33
STA. 10310+00		TO STA. 10325+00		
FED. ROAD DIST. NO.	ILLINOIS	FED. AID PROJECT		

CONTRACT NO. 64C32

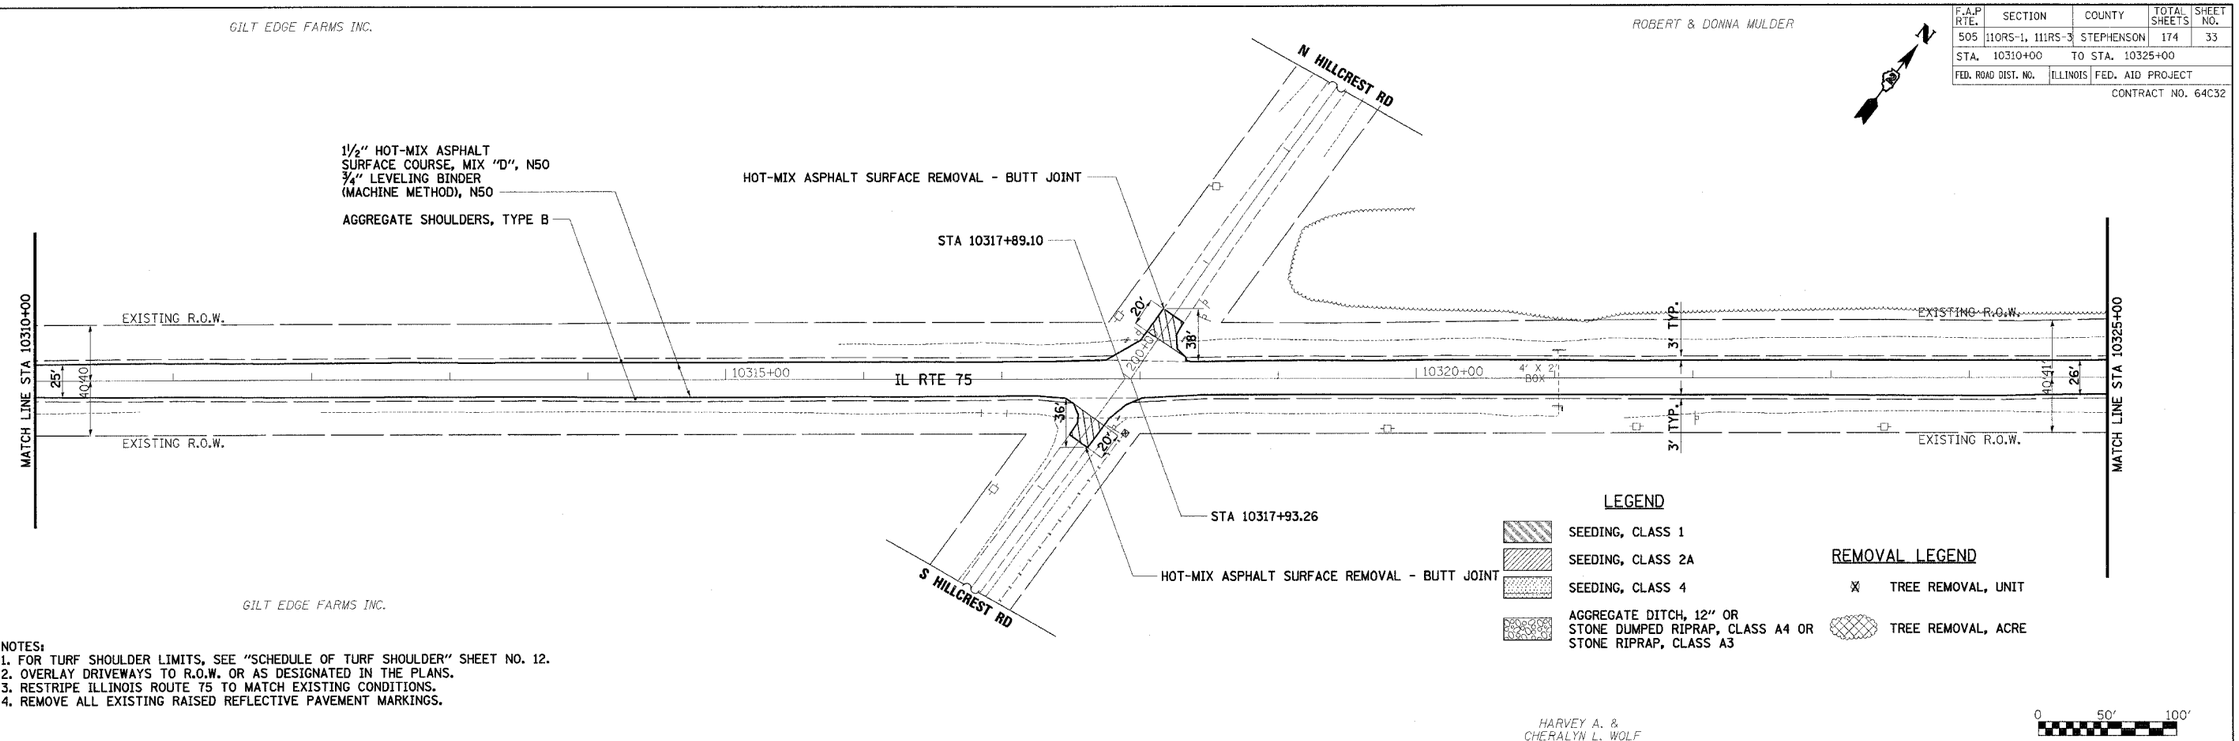

NOTES:
1. FOR TURF SHOULDER LIMITS, SEE "SCHEDULE OF TURF SHOULDER" SHEET NO. 12.
2. OVERLAY DRIVEWAYS TO R.O.W. OR AS DESIGNATED IN THE PLANS.
3. RESTRIPE ILLINOIS ROUTE 75 TO MATCH EXISTING CONDITIONS.
4. REMOVE ALL EXISTING RAISED REFLECTIVE PAVEMENT MARKINGS.

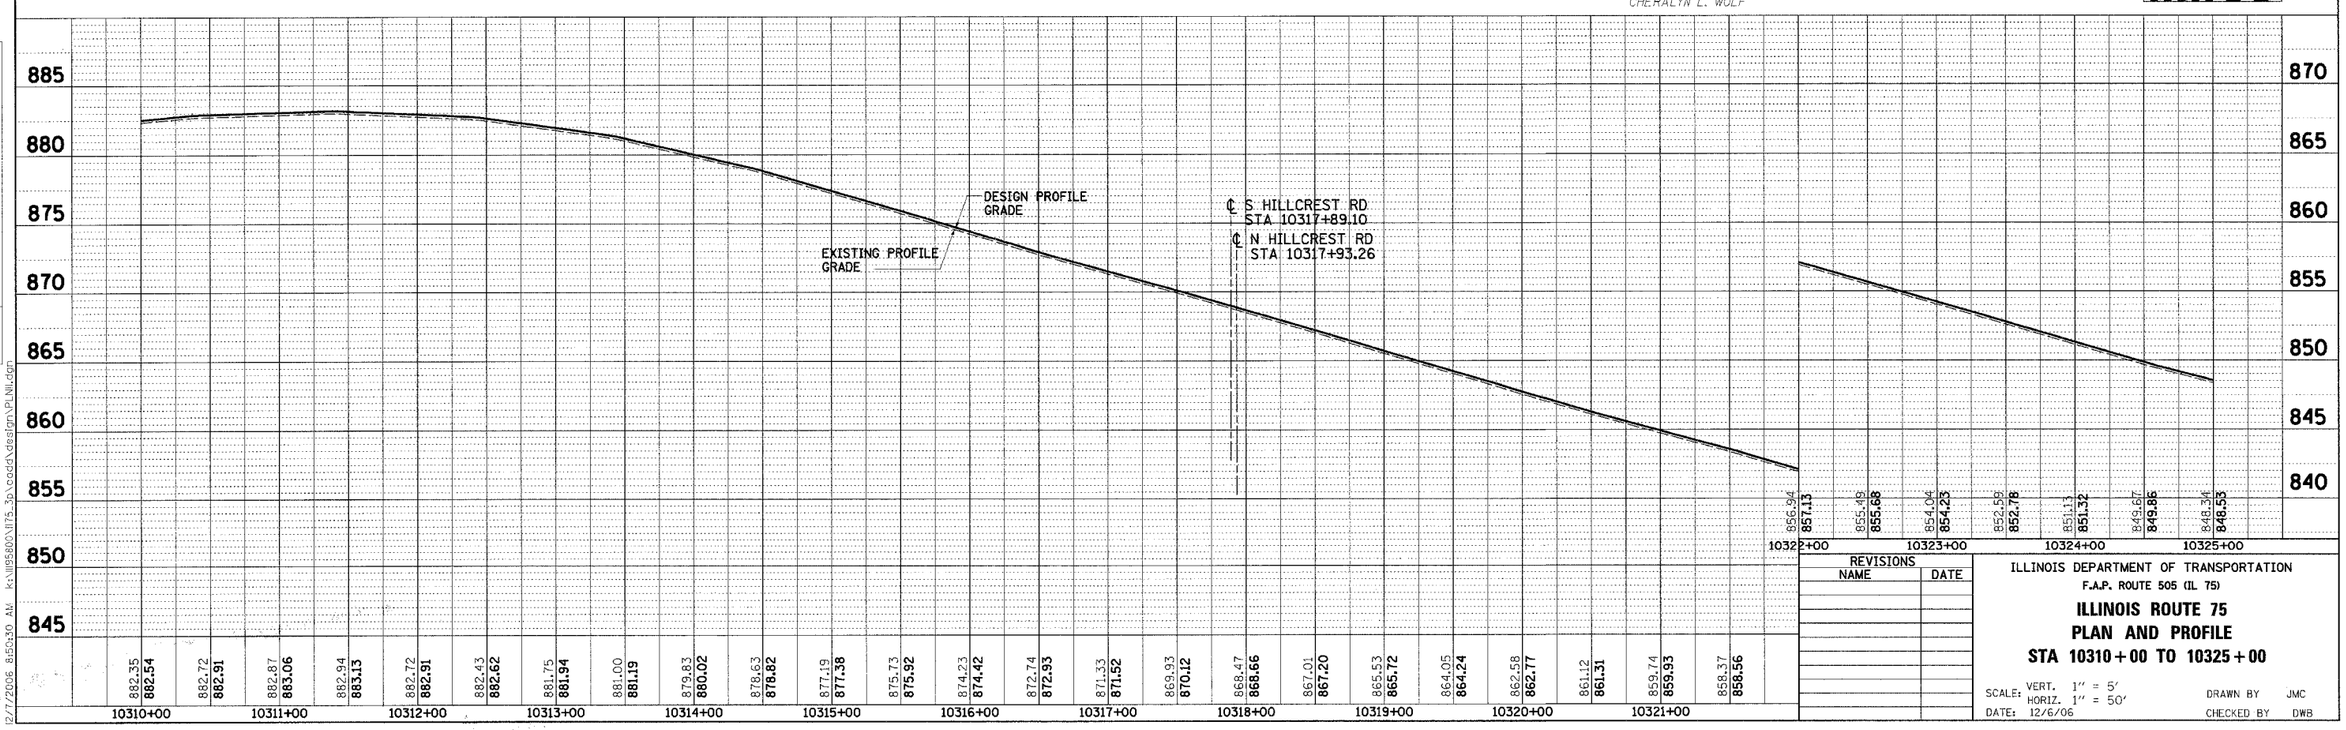

REVISIONS	
NAME	DATE

ILLINOIS DEPARTMENT OF TRANSPORTATION
F.A.P. ROUTE 505 (IL 75)

ILLINOIS ROUTE 75
PLAN AND PROFILE
STA 10310+00 TO 10325+00

SCALE: VERT. 1" = 5'
HORIZ. 1" = 50'
DATE: 12/6/06

DRAWN BY JMC
CHECKED BY DWB

PLAN
SURVEYED
PLOTTED
ALIGNMENT CHECKED
RT. OF WAY PLOTTED
CADD FILE NAME
NOTE BOOK
NO.
BY DATE

PROFILE
SURVEYED
PLOTTED
GRADES CHECKED
R.O.W. CHECKED
STRUCTURE NOTATNS CHKD
NOTE BOOK
NO.
BY DATE

12/7/2006 8:50:30 AM k:\1195800\175_3p\cadd\design\PLN1.dgn