CONTRACT NO. 64C32

F.A.P RTE.	SECTION	COUNTY	TOTAL SHEETS	SHEET NO.
505		STEPHENSON	174	97
STA. 10226+00.00		TO STA. 10226+50.00		
FED. ROAD DIST. NO.	ILLINOIS	FED. AID PROJECT		

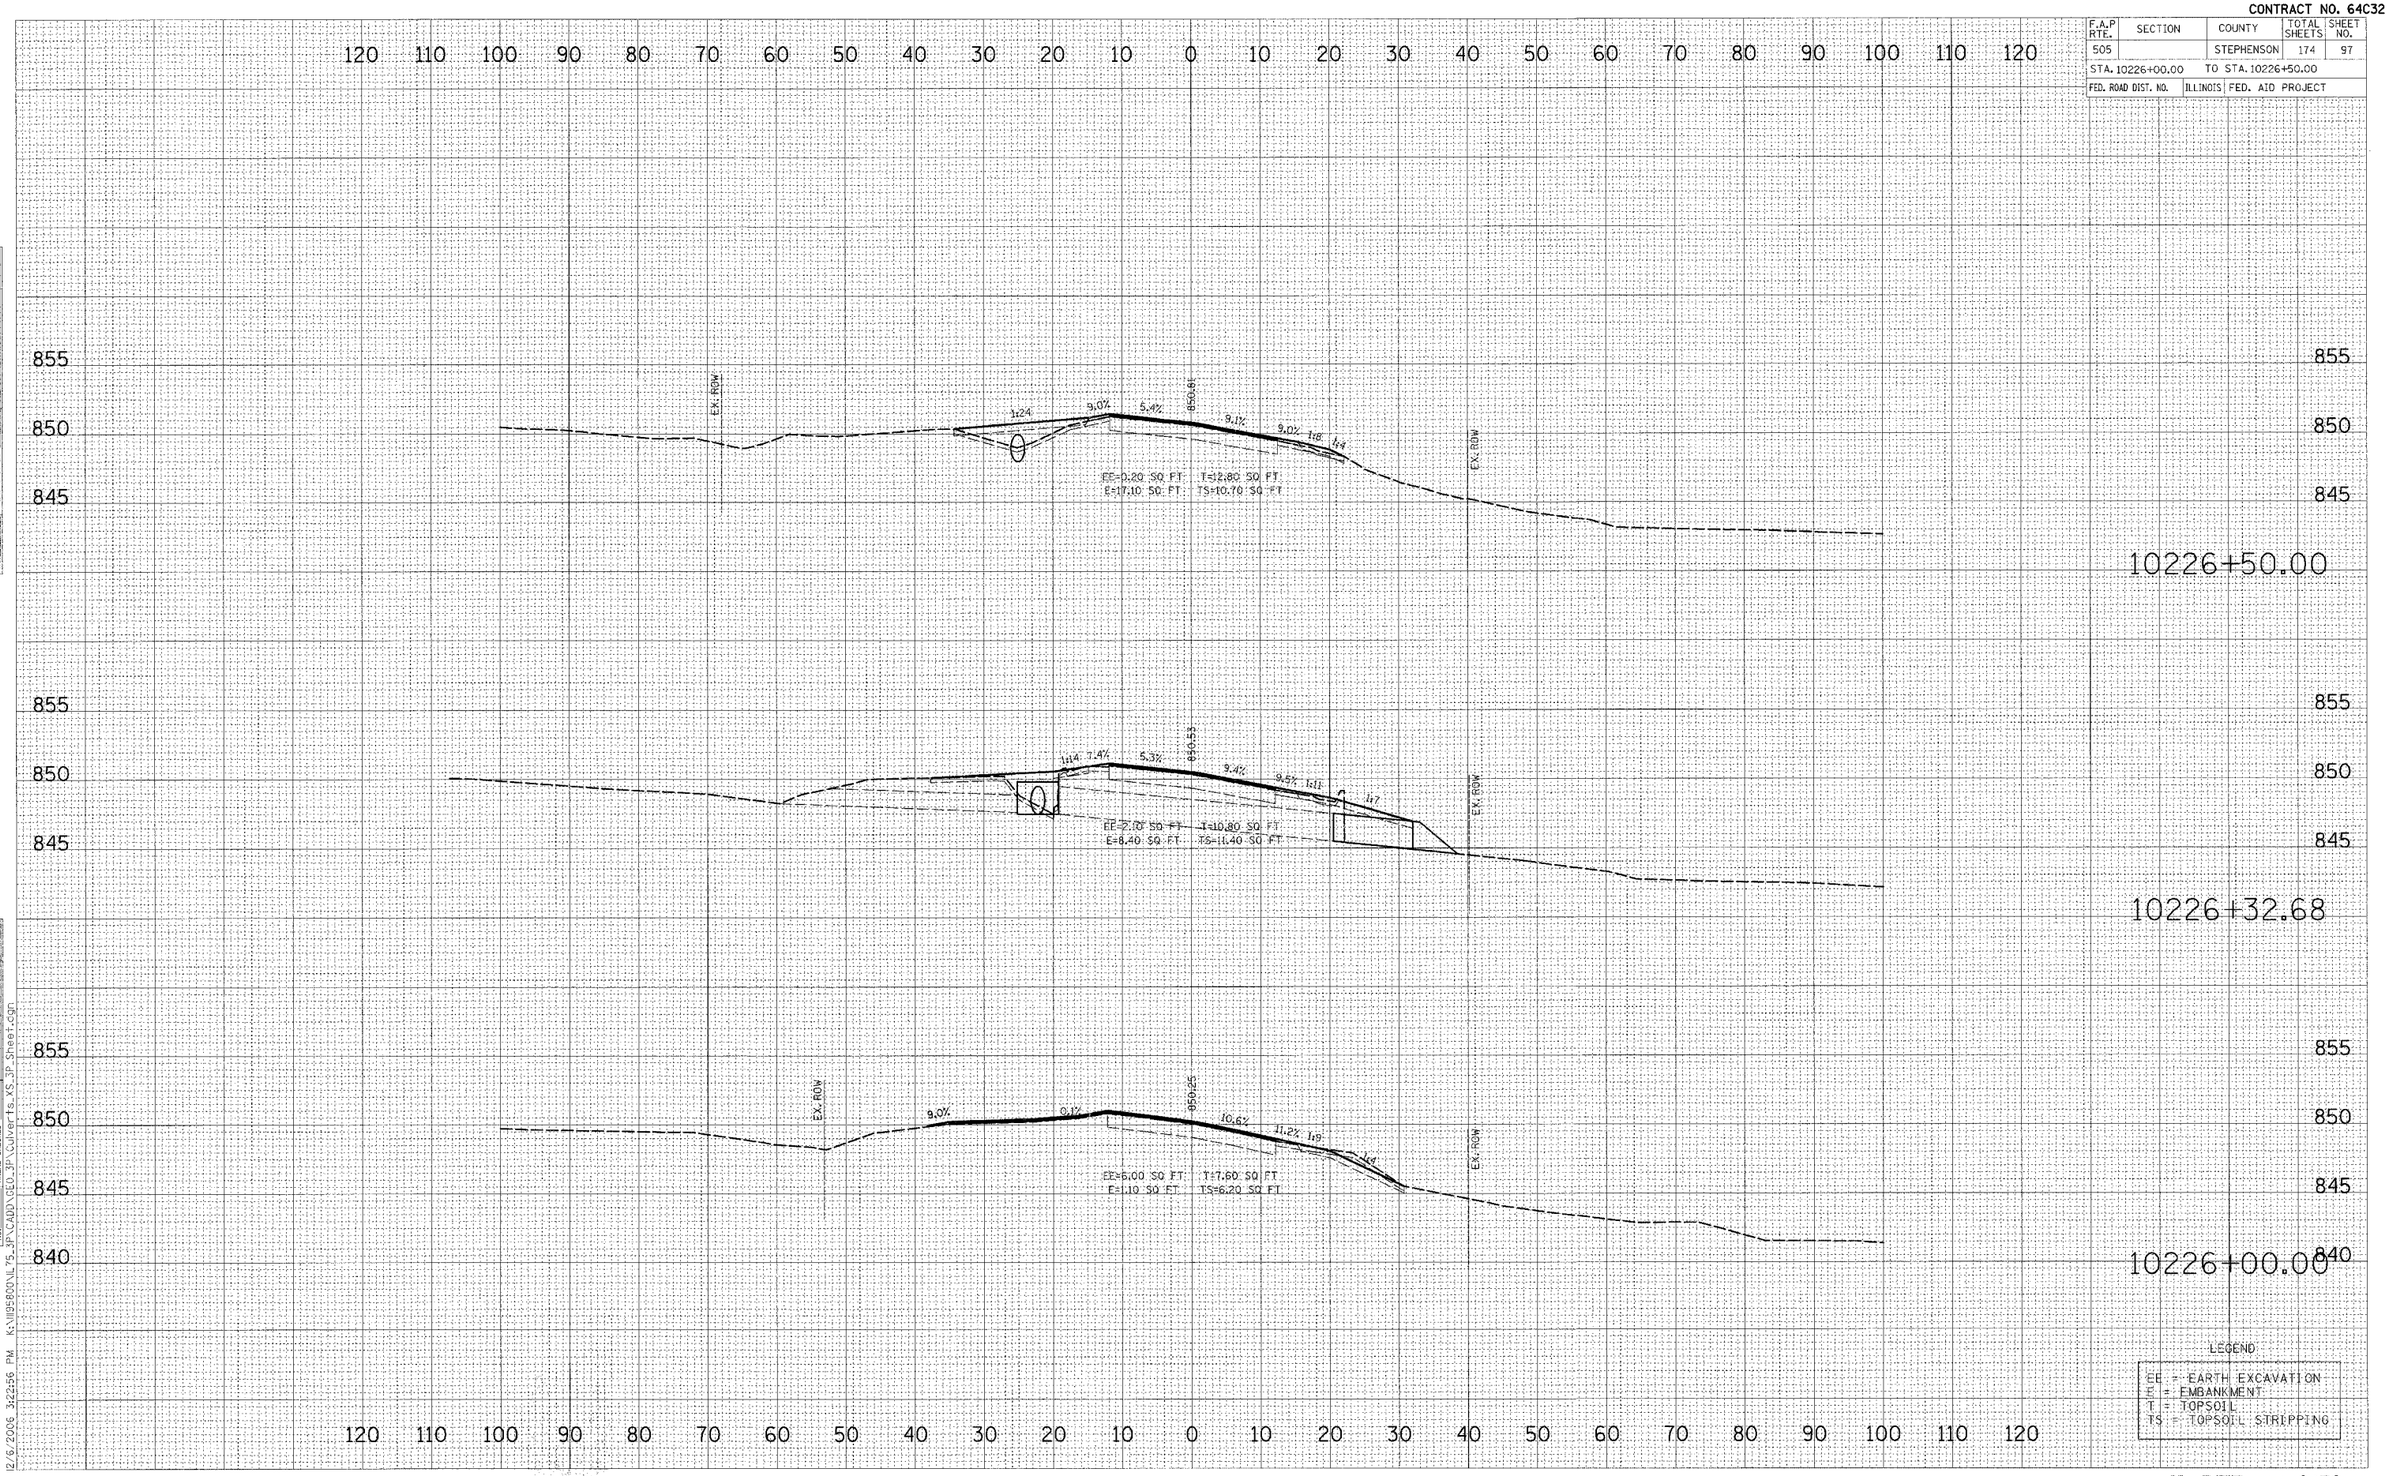

FINAL SURVEY		BY	DATE
NOTE BOOK	SURVEYED		
	PLOTTED		
	TEMPLATE		
	AREAS		
NO.	AREAS CHECKED		

ORIGINAL SURVEY		BY	DATE
NOTE BOOK	SURVEYED		
	PLOTTED		
	TEMPLATE		
	AREAS		
NO.	AREAS CHECKED		

12/6/2006 3:22:56 PM K:\1095800\IL75_3P\CADD\GEO_3P\Culverts_XS_3P_Sheet.dgn

IL RTE 75 (3P)
CULVERT – 2