CONTRACT NO. 64C32

F.A.P RTE.	SECTION	COUNTY	TOTAL SHEETS	SHEET NO.
505		STEPHENSON	174	101

STA. 10248+73.77 TO STA. 10249+50.00

FED. ROAD DIST. NO. | ILLINOIS | FED. AID PROJECT

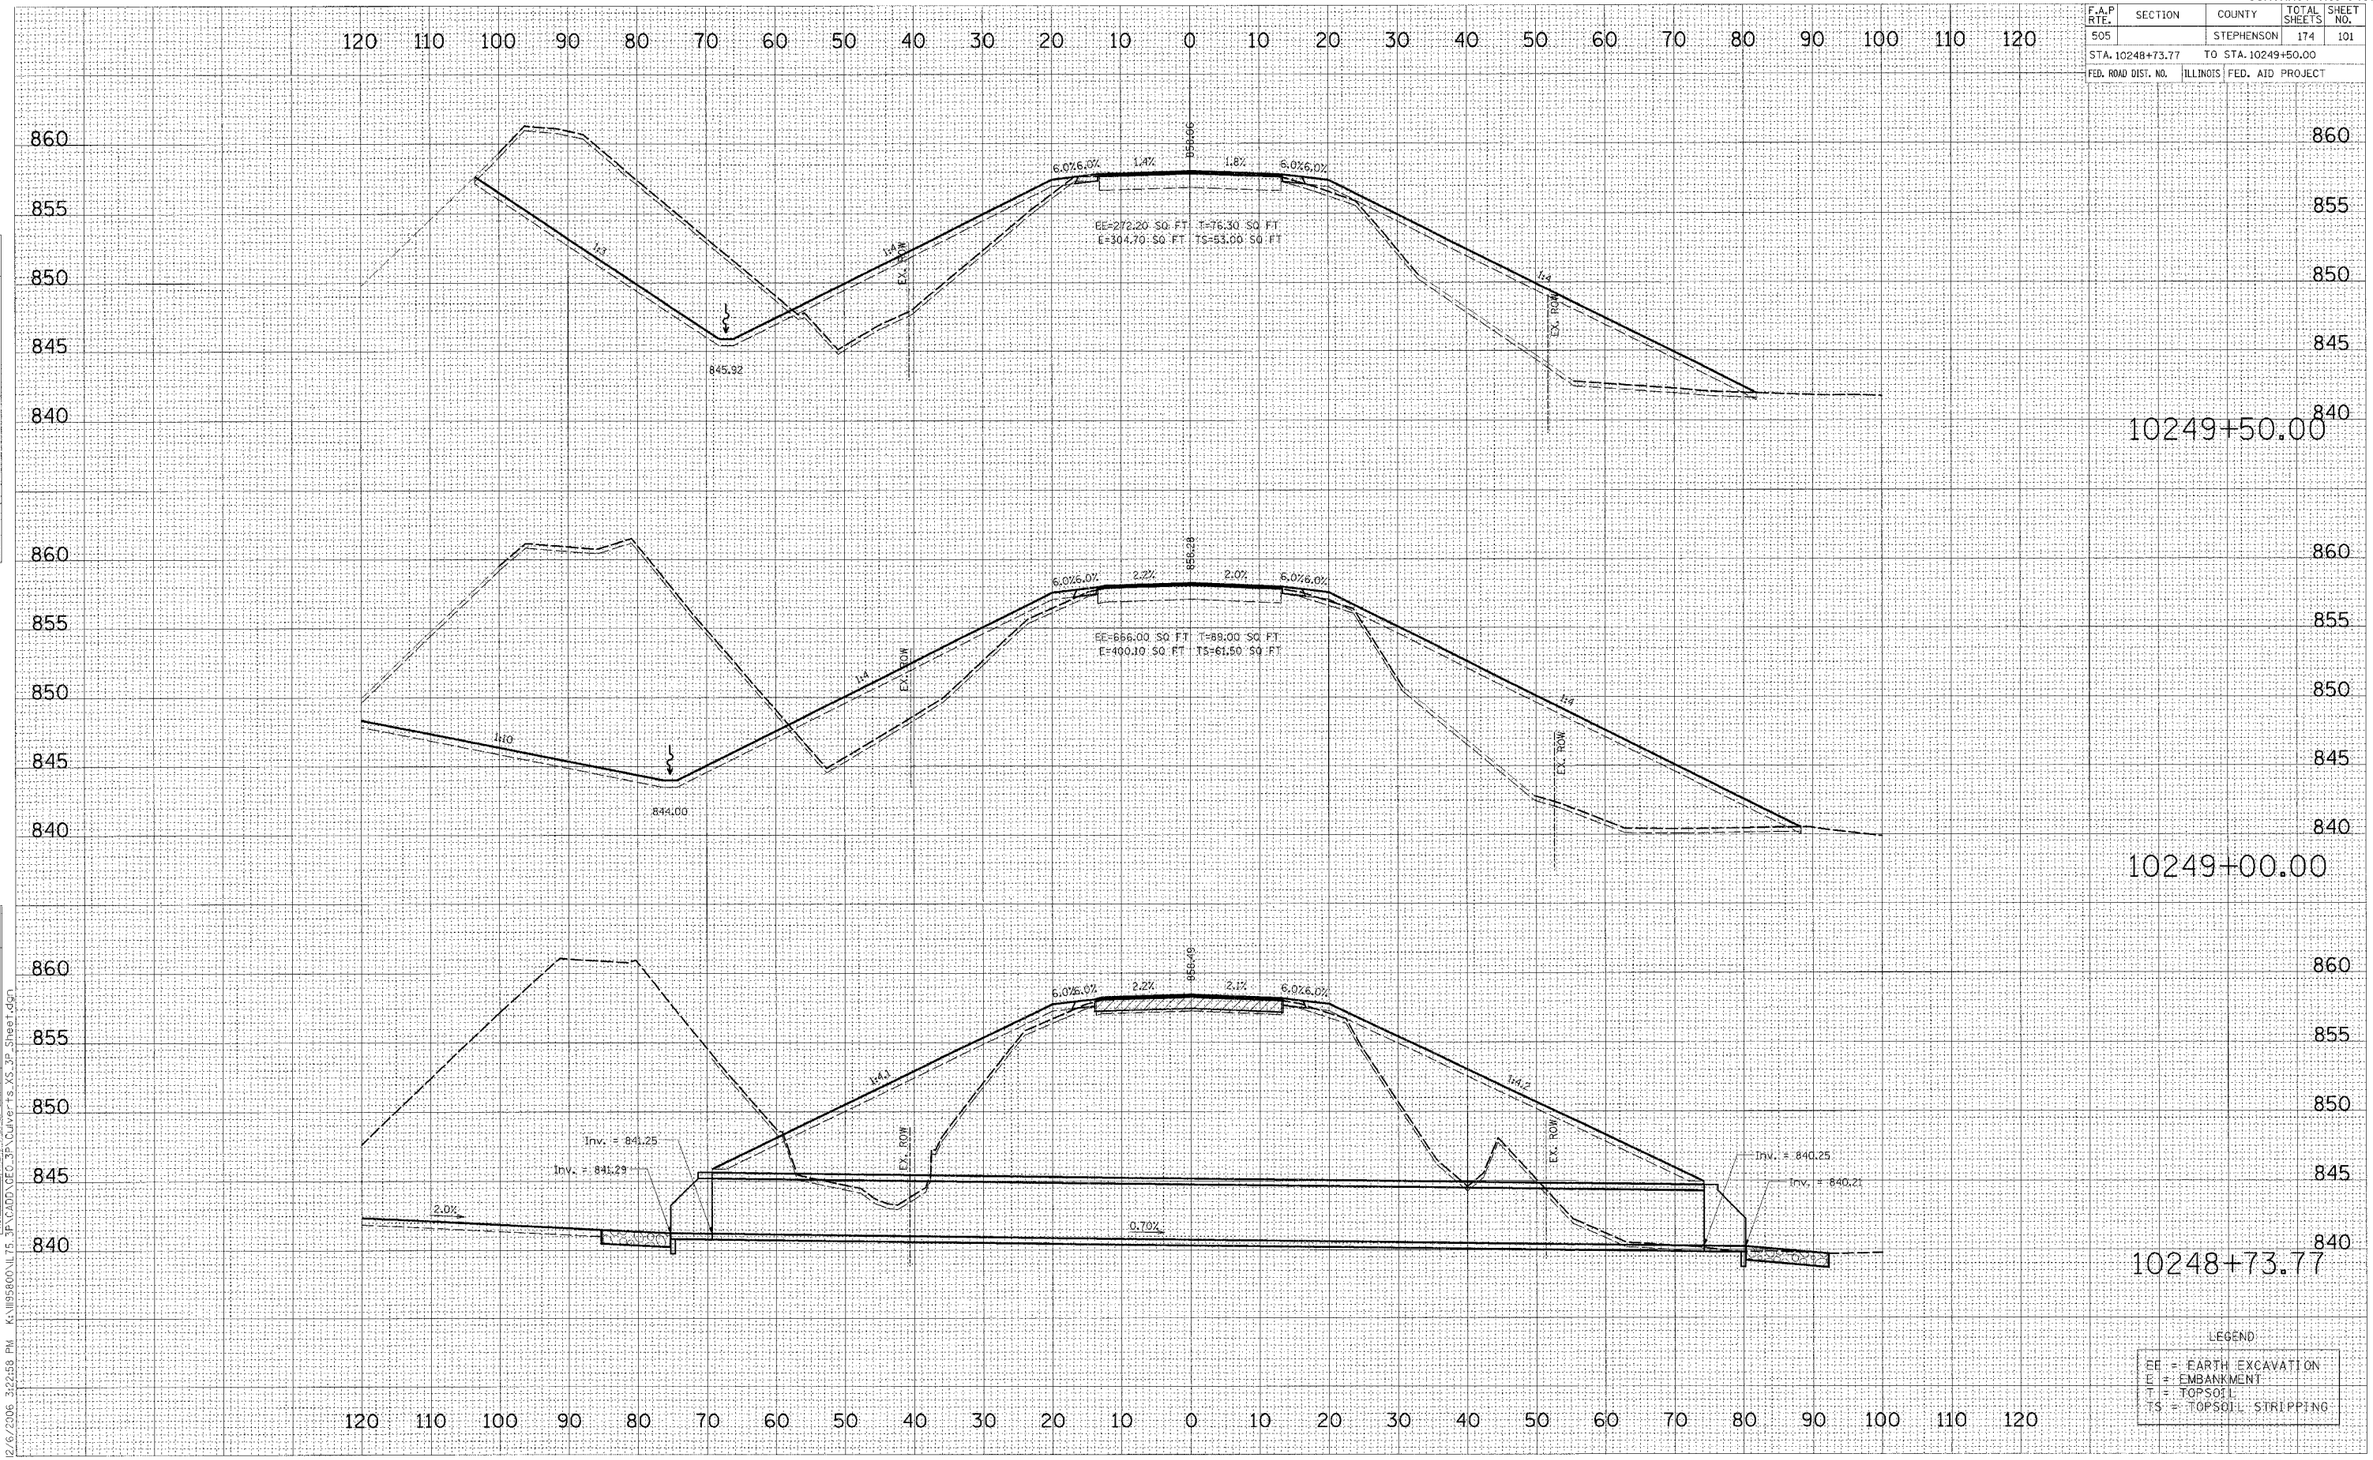

12/6/2006 3:22:58 PM K:\IIIS5800\IL75_3P\CADD\GEO_3P\Culverts_XS_3P_Sheet.dgn

IL RTE 75 (3P)

CULVERT – 4