CONTRACT NO. 64C32

F.A.P RTE.	SECTION	COUNTY	TOTAL SHEETS	SHEET NO.
505		STEPHENSON	174	105
STA. 10260+00.00		TO STA. 10261+00.00		
FED. ROAD DIST. NO.		ILLINOIS	FED. AID PROJECT	

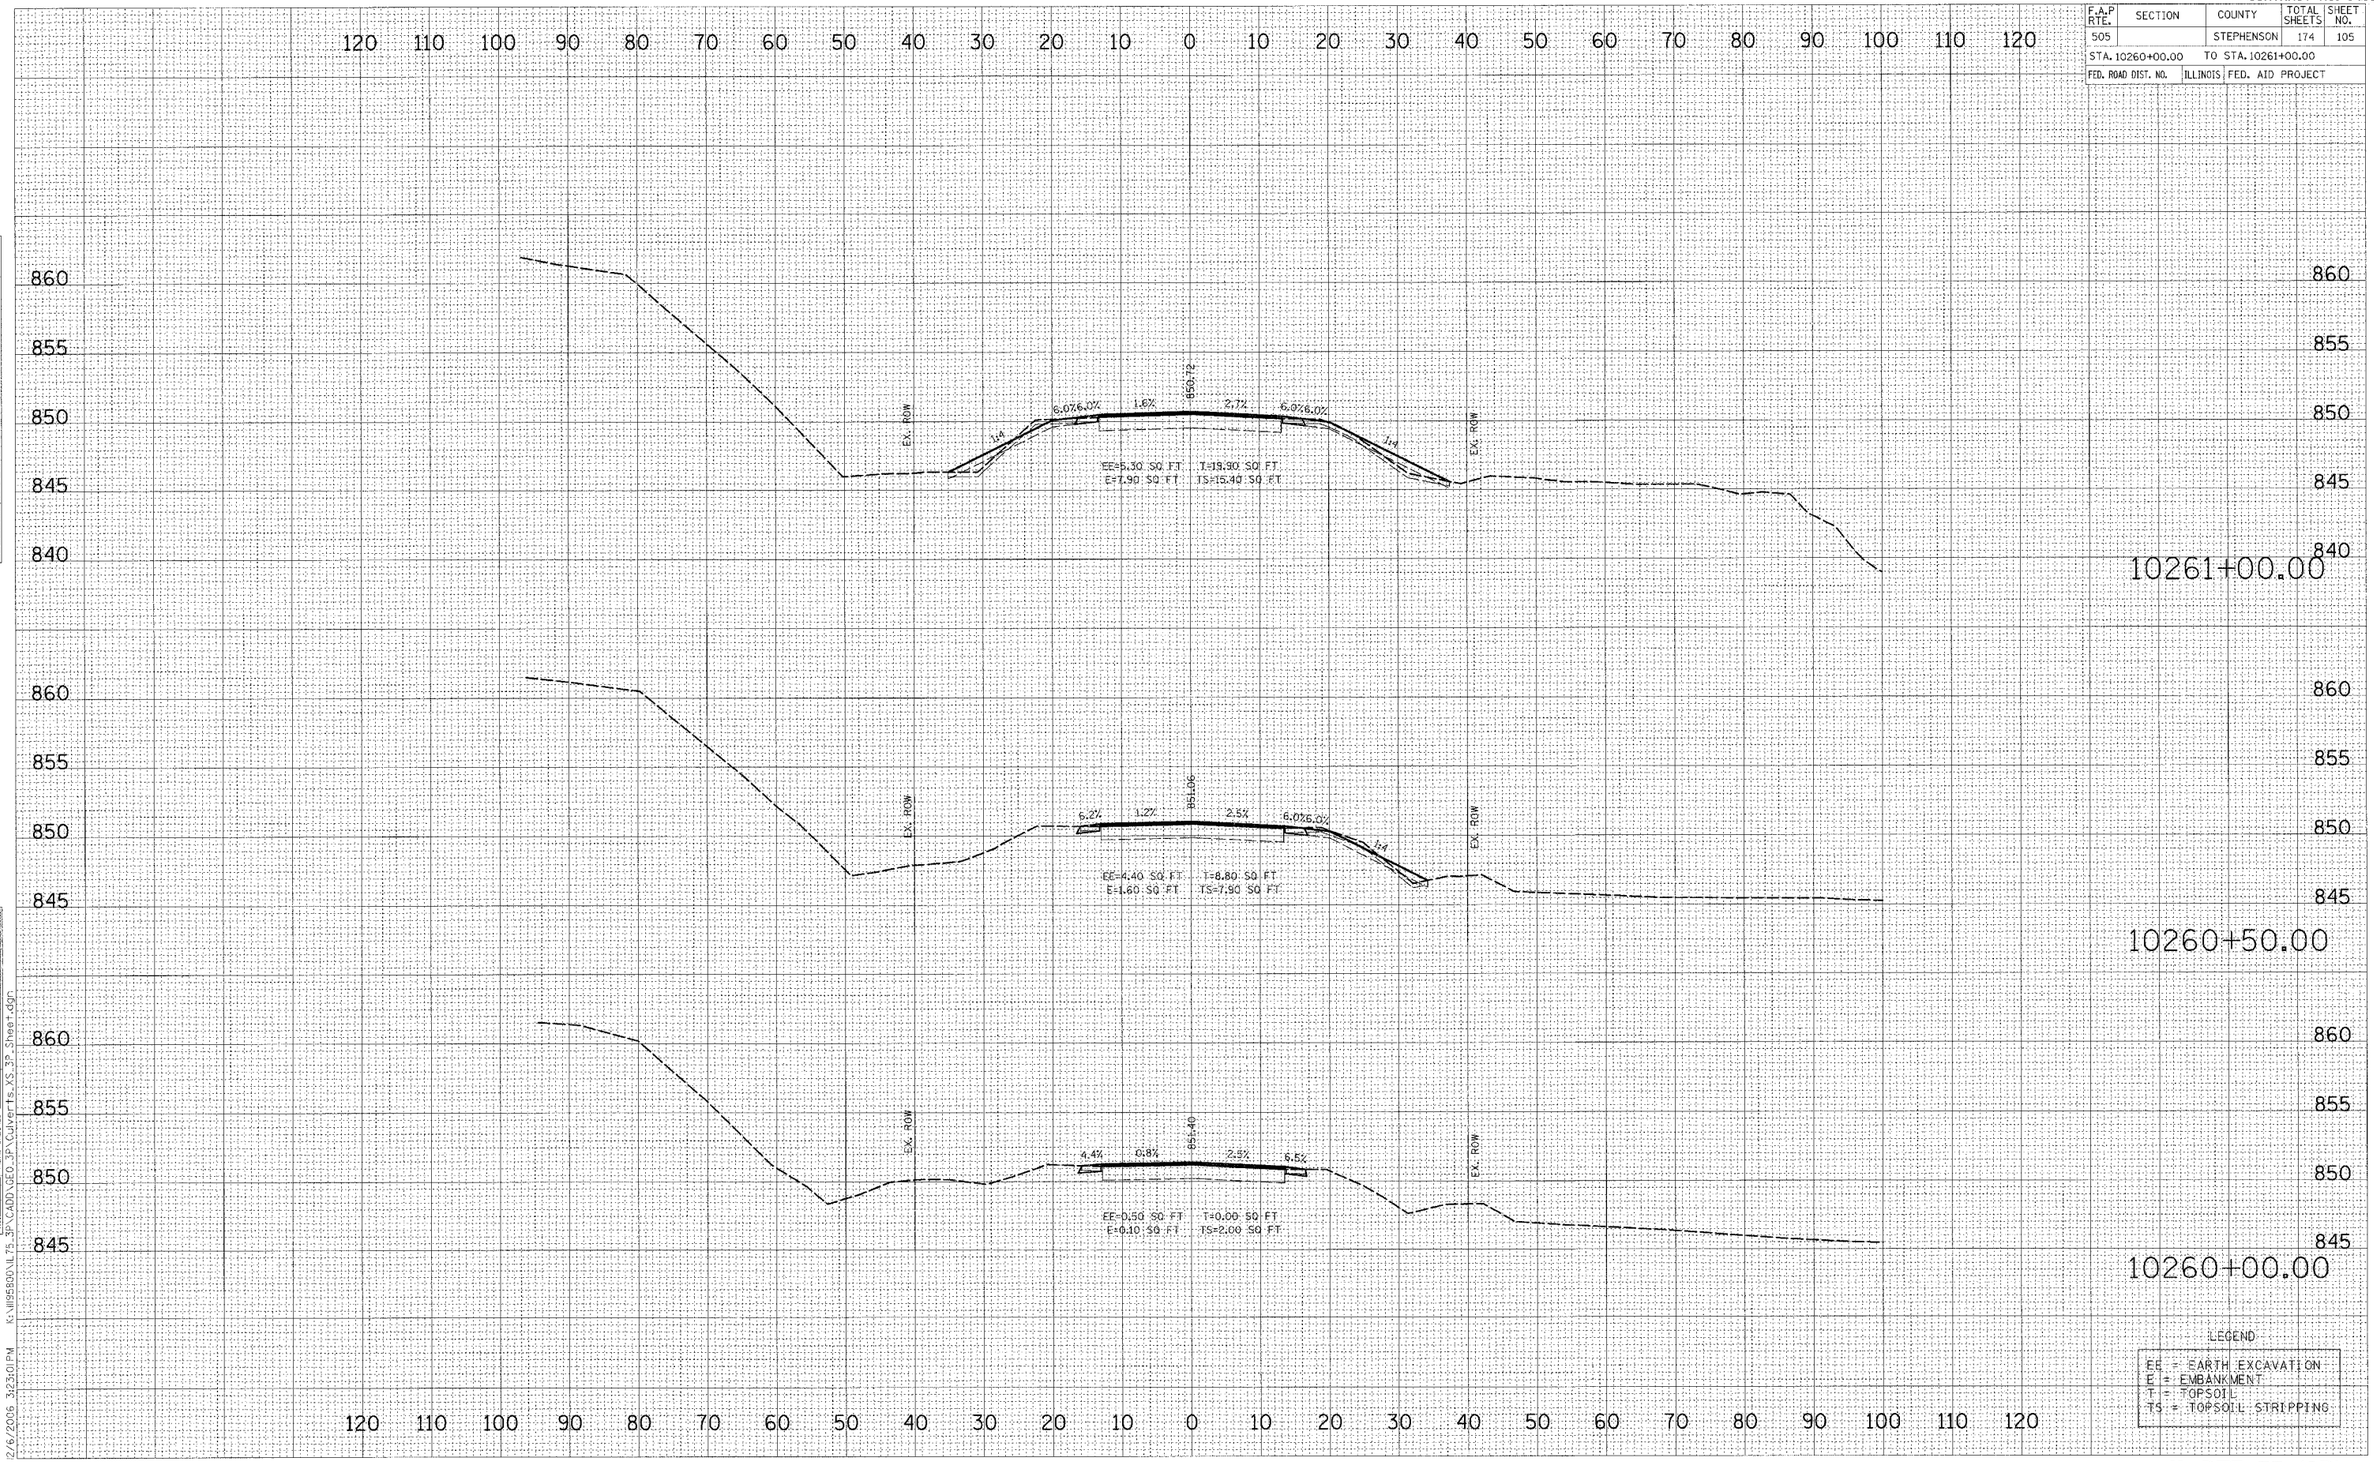

FINAL SURVEY NOTE BOOK — NO. — BY — DATE
SURVEYED / PLOTTED / TEMPLATE / AREAS / AREAS CHECKED

ORIGINAL SURVEY NOTE BOOK — NO. — BY — DATE
SURVEYED / PLOTTED / TEMPLATE / AREAS / AREAS CHECKED

2/6/2006 3:23:01 PM K:\IR95800\IL75_3P\CADD\GEO_3P\Culverts_XS_3P_Sheet.dgn

IL RTE 75 (3P)
CULVERT – 5