CONTRACT NO. 64C32

F.A.P RTE.	SECTION	COUNTY	TOTAL SHEETS	SHEET NO.
505		STEPHENSON	174	115

STA. 10331+50.00 TO STA. 10332+00.00

FED. ROAD DIST. NO. | ILLINOIS | FED. AID PROJECT

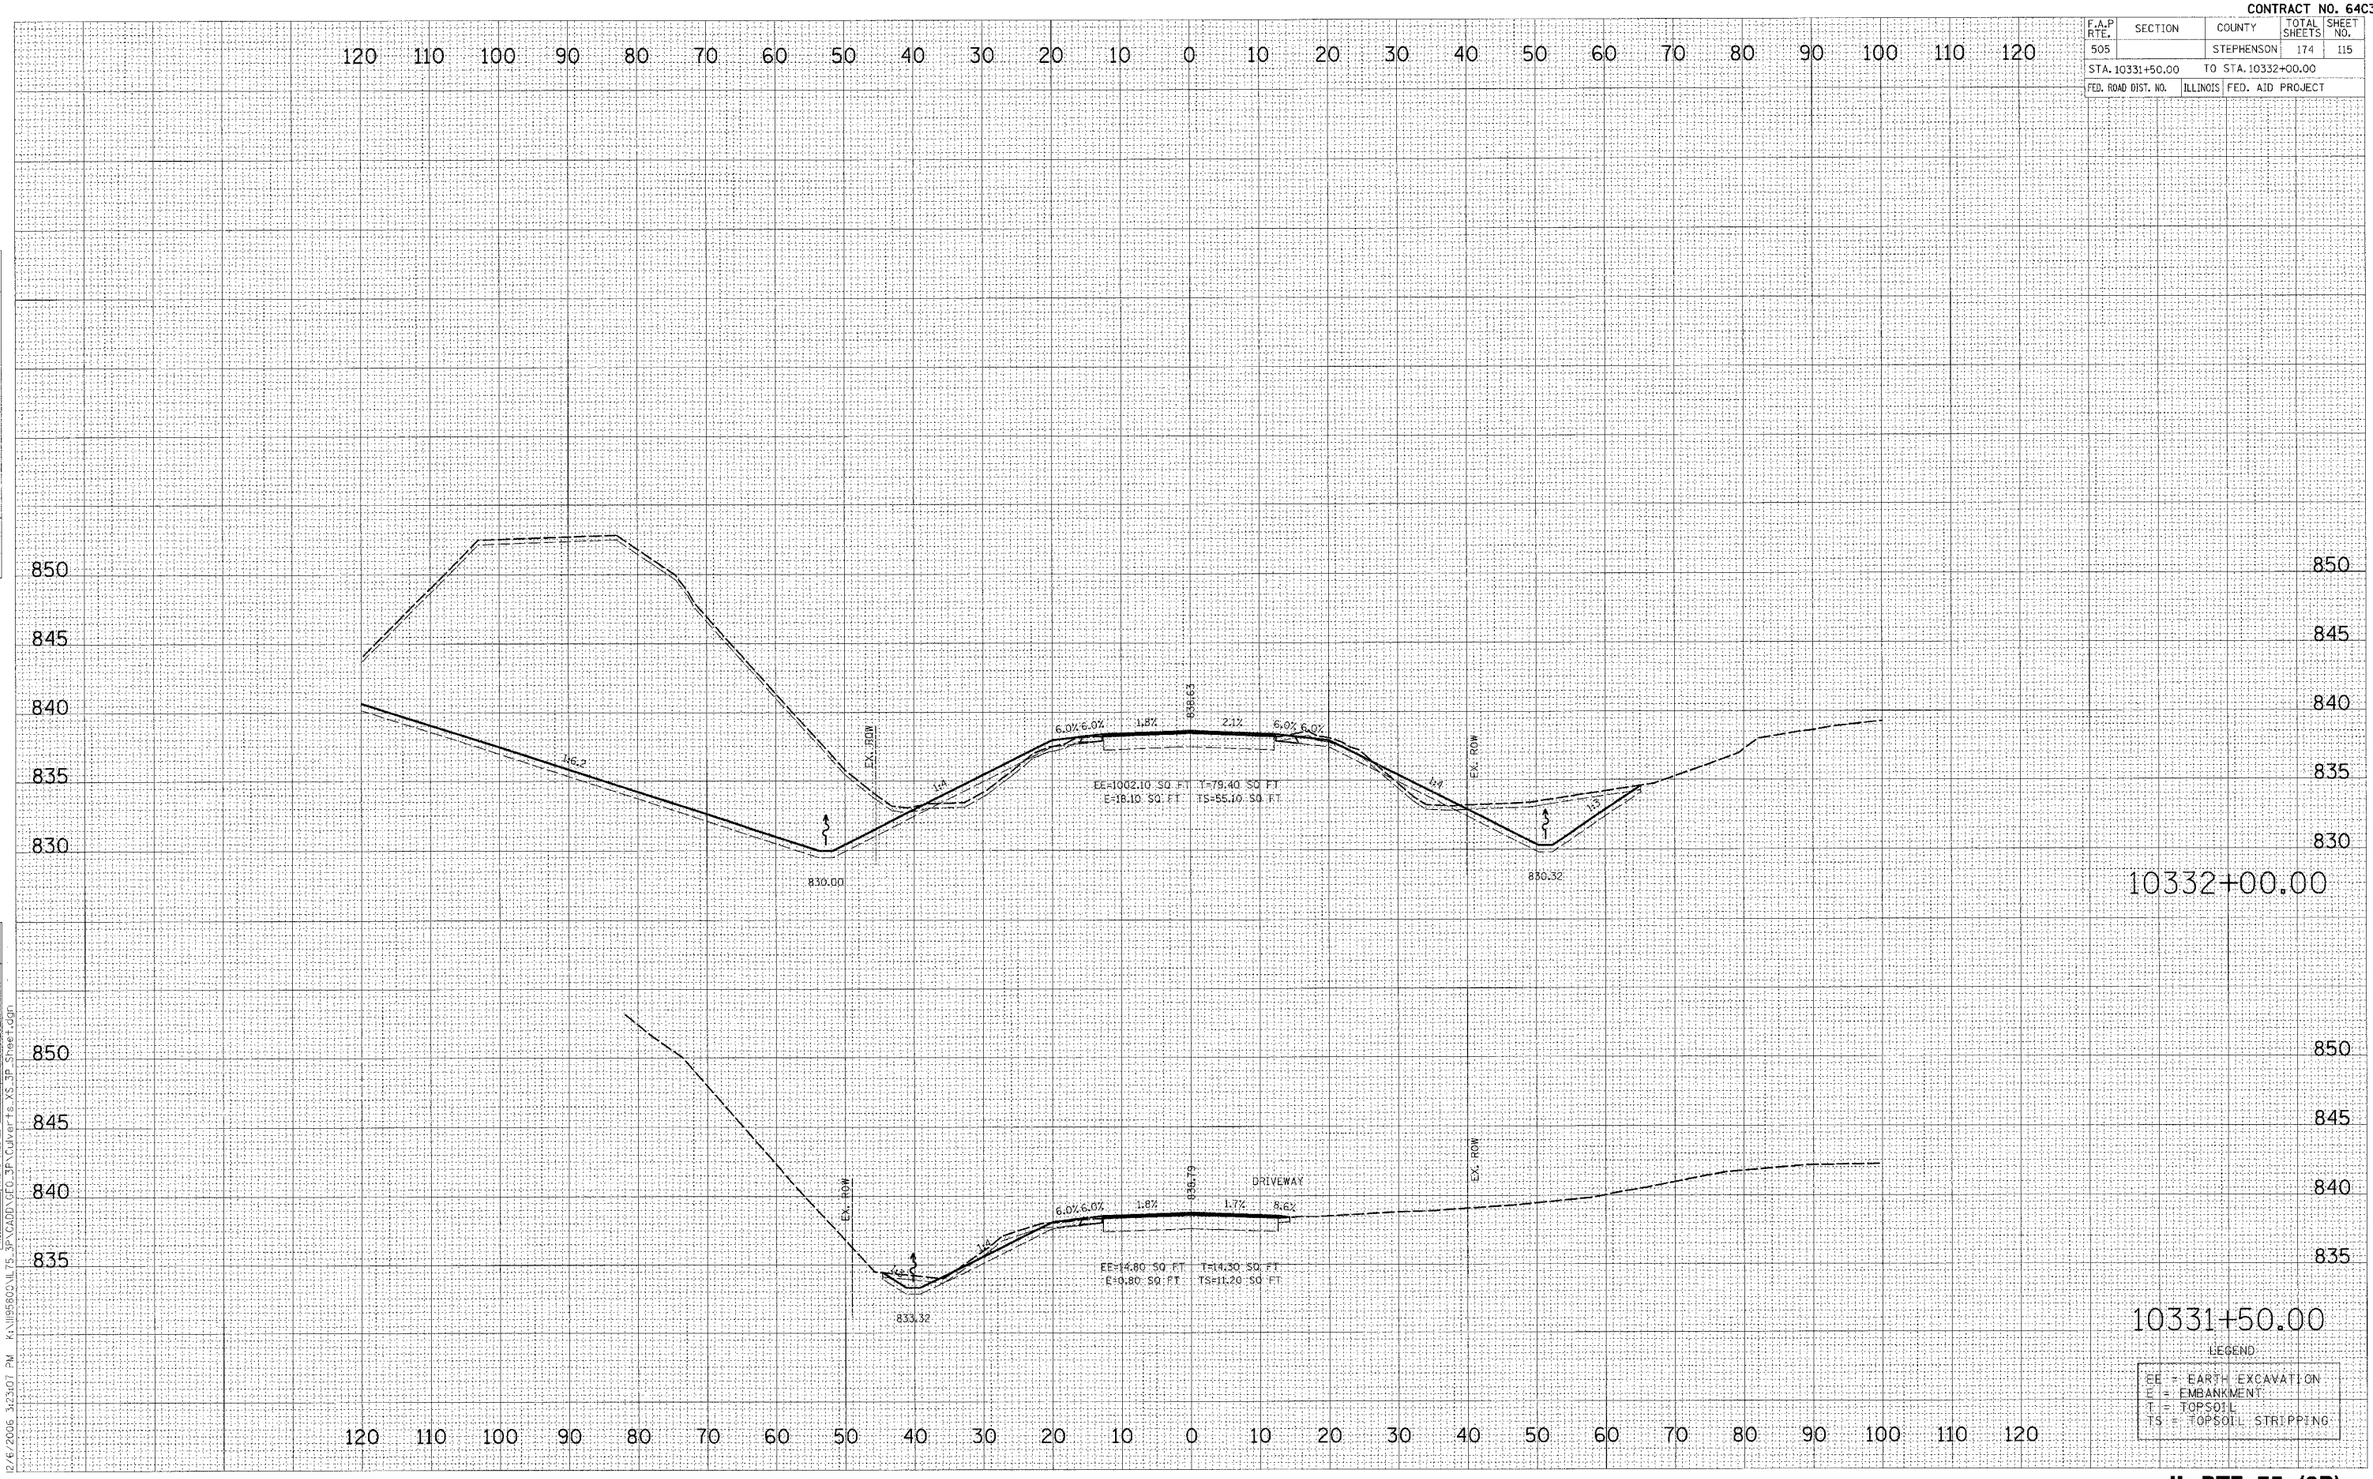

LEGEND

EE = EARTH EXCAVATION
E = EMBANKMENT
T = TOPSOIL
TS = TOPSOIL STRIPPING

FINAL SURVEY | NOTE BOOK | NO. | SURVEYED | PLOTTED | TEMPLATE | AREAS | AREAS CHECKED | BY | DATE

ORIGINAL SURVEY | NOTE BOOK | NO. | SURVEYED | PLOTTED | TEMPLATE | AREAS | AREAS CHECKED | BY | DATE

12/6/2006 3:23:07 PM K:\1195800\IL75_3P\CADD\GEO_3P\Culverts_XS_3P_Sheet.dgn

IL RTE 75 (3P)
CULVERT – 7