CONTRACT NO. 64C32

| F.A.P RTE. | SECTION | COUNTY | TOTAL SHEETS | SHEET NO. |
|---|---|---|---|---|
| 505 | | STEPHENSON | 174 | 150 |
| STA. 10449+50.00 | | TO STA. 10450+50.00 | | |
| FED. ROAD DIST. NO. | ILLINOIS | FED. AID PROJECT | | |

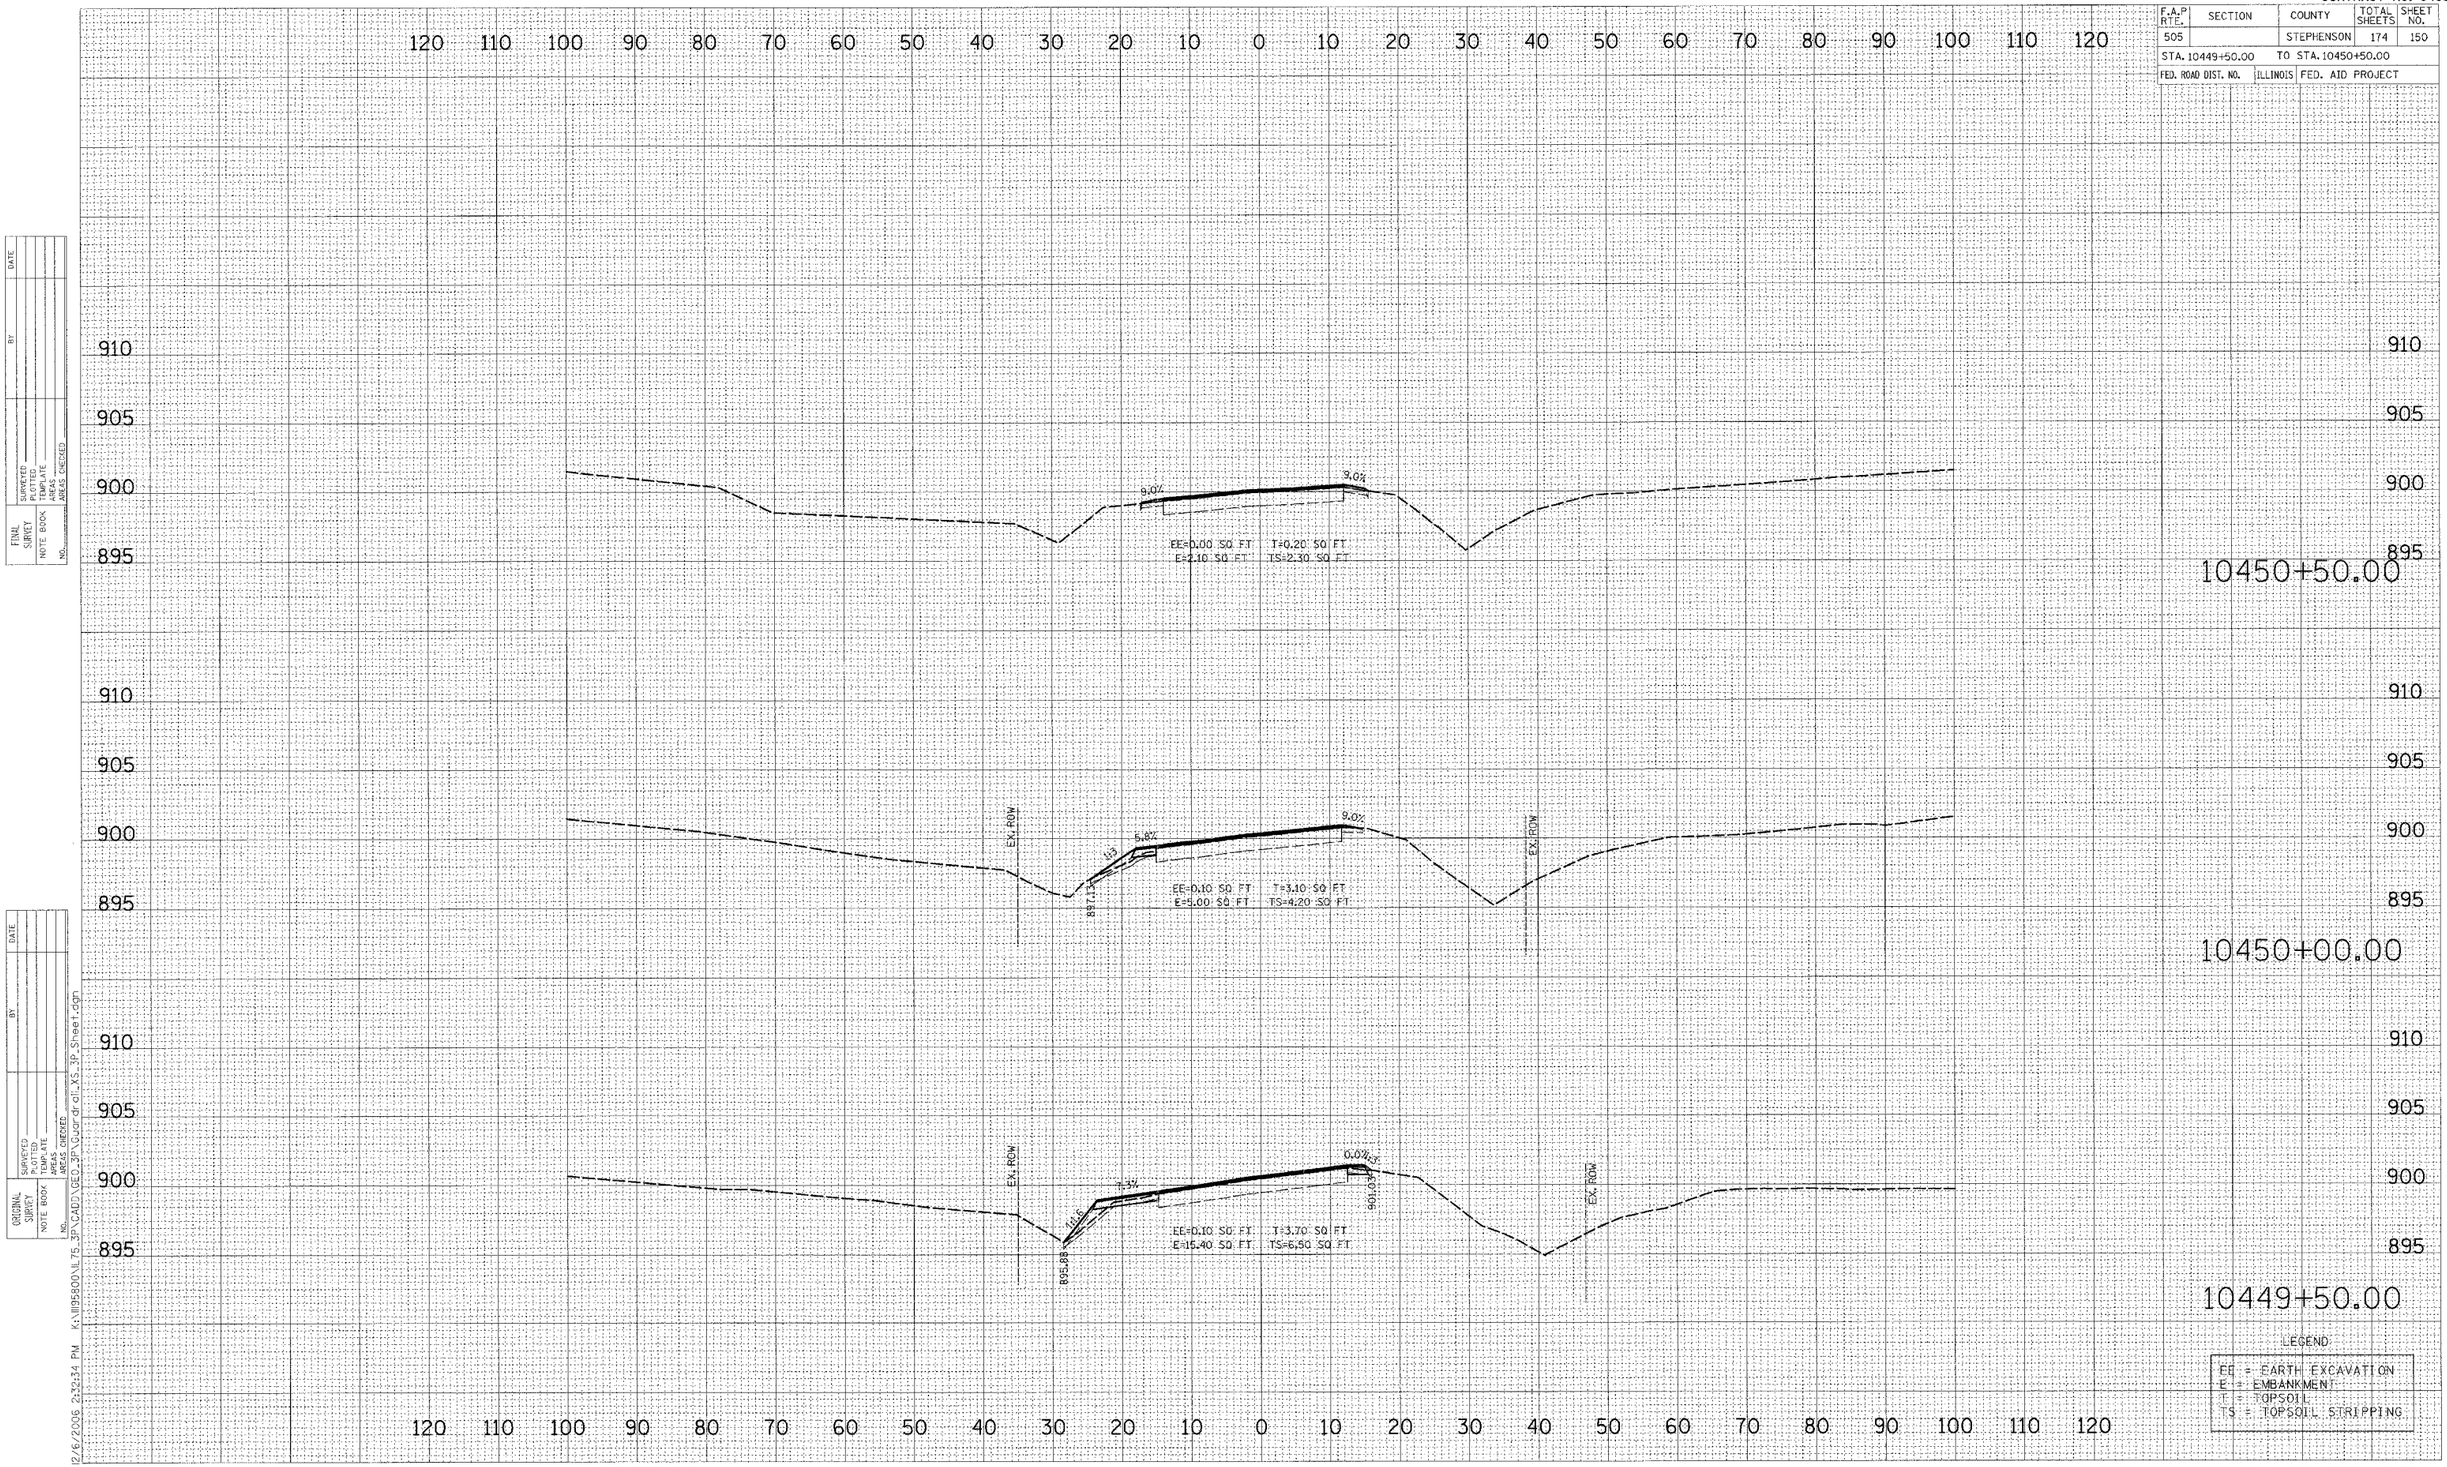


FINAL SURVEY — NOTE BOOK — NO. — SURVEYED — PLOTTED — TEMPLATE — AREAS — AREAS CHECKED — BY — DATE

ORIGINAL SURVEY — NOTE BOOK — NO. — SURVEYED — PLOTTED — TEMPLATE — AREAS — AREAS CHECKED — BY — DATE

12/6/2006 2:32:34 PM K:\IL95800\IL75_3P\CADD\GEO_3P\Guardrail_XS_3P_Sheet.dgn

**IL RTE 75 (3P)**
**GUARDRAIL**