CONTRACT NO. 66400

FAS RTE	SECTION	COUNTY	TOTAL SHEETS	SHEET NO.
1279	1071	LaSALLE	43	16
STA. 1029+00		TO STA. 1036+00		
FED. ROAD DIST. NO.		ILLINOIS	FED. AID PROJECT AID	

SCHEDULE OF QUANTITIES

TEMPORARY CONCRETE BARRIER

STATION	TO	STATION	FEET
1030+90		1034+10	320
		TOTAL	320

TEMPORARY BRIDGE TRAFFIC SIGNALS - 1 EACH

IMPACT ATTENUATORS, TEMPORARY (NON-REDIRECTIVE), TEST LEVEL 3 - 2 EACH

TRAFFIC CONTROL AND PROTECTION, STANDARD 701321 - 1 EACH

GENERAL NOTES

1. TRAFFIC CONTROL SHALL BE ERECTED AS SHOWN AND ACCORDING TO "TRAFFIC CONTROL AND PROTECTION, STANDARD 701321."
2. SEE SPECIAL PROVISIONS FOR ADDITIONAL TRAFFIC CONTROL REQUIREMENTS.
3. COORDINATE LOCATION OF SIGNALS WITH FINAL WORK AS DIRECTED BY THE ENGINEER.

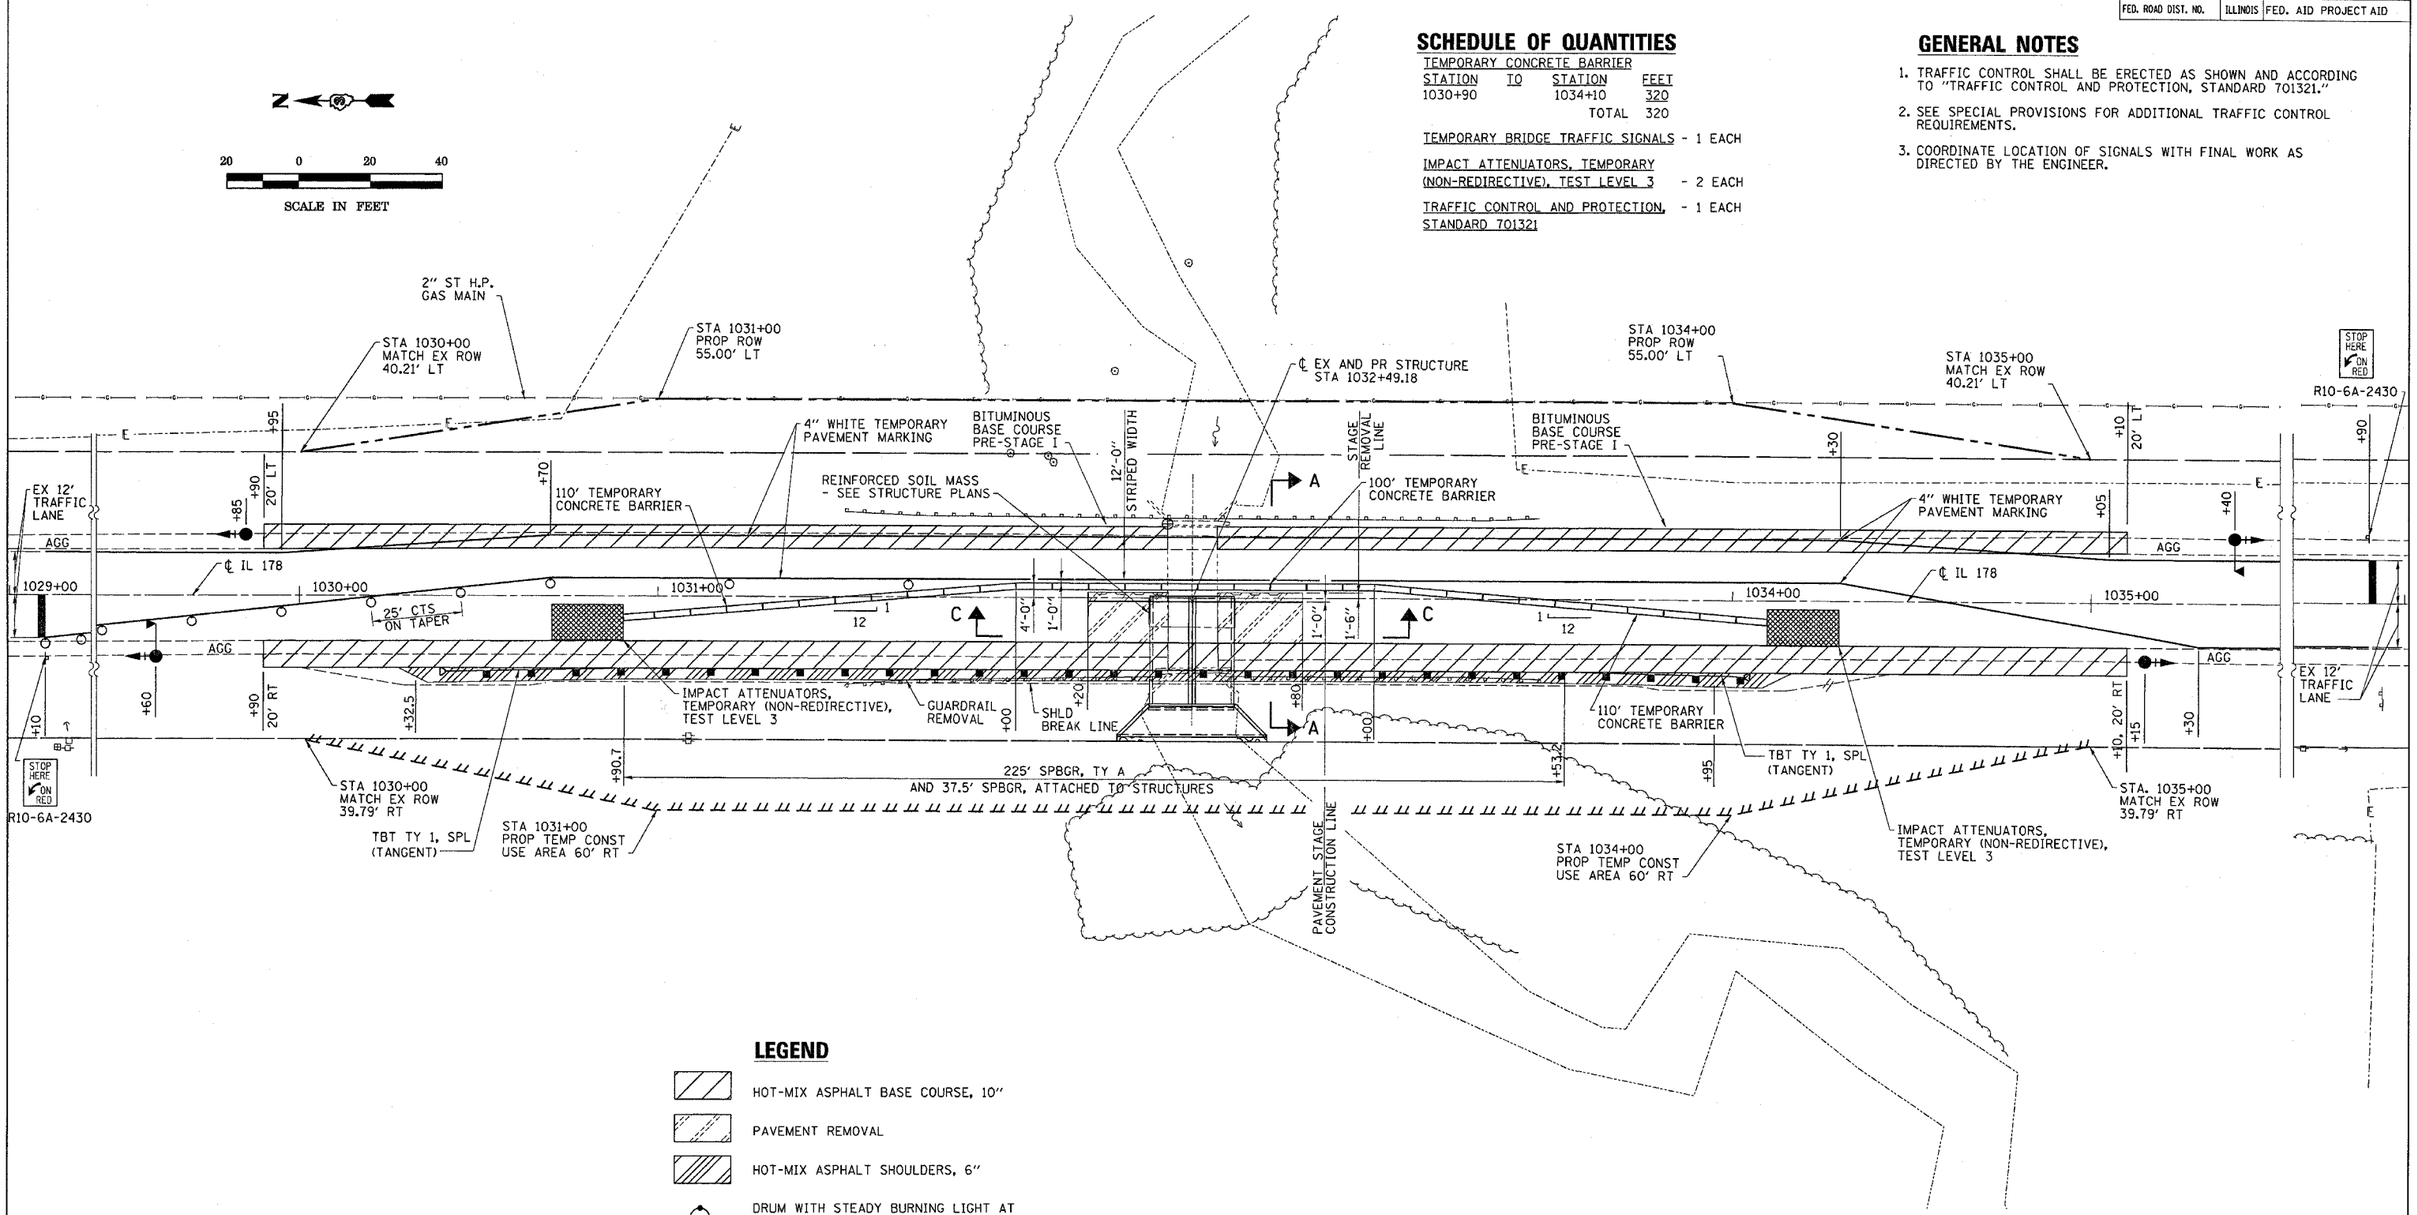

LEGEND

- HOT-MIX ASPHALT BASE COURSE, 10"
- PAVEMENT REMOVAL
- HOT-MIX ASPHALT SHOULDERS, 6"
- DRUM WITH STEADY BURNING LIGHT AT 50' CTS UNLESS NOTED OTHERWISE
- TRAFFIC SIGNAL WITH BACKPLATE, SIGNAL DIRECTION INDICATED
- TC 26B MICROWAVE ON ARM

ESCA CONSULTANTS, INC.

DESIGNED BY:	MTD	01/06
DRAWN BY:	HAG	01/06
CHECKED BY:	MTD	05/06
APPROVED BY:	RDP	05/06

STAGE I
CONSTRUCTION
FAS 1279 (IL 178)
SECTION 1071
LaSALLE COUNTY
STATION 1032+49.18