CONTRACT NO. 66594

F.A.U. RTE.	SECTION	COUNTY	TOTAL SHEETS	SHEET NO.
5952	Q-BR	GRUNDY	86	15
STA.	TO STA.			
FED. ROAD DIST. NO. 7	ILLINOIS	FED. AID PROJECT		

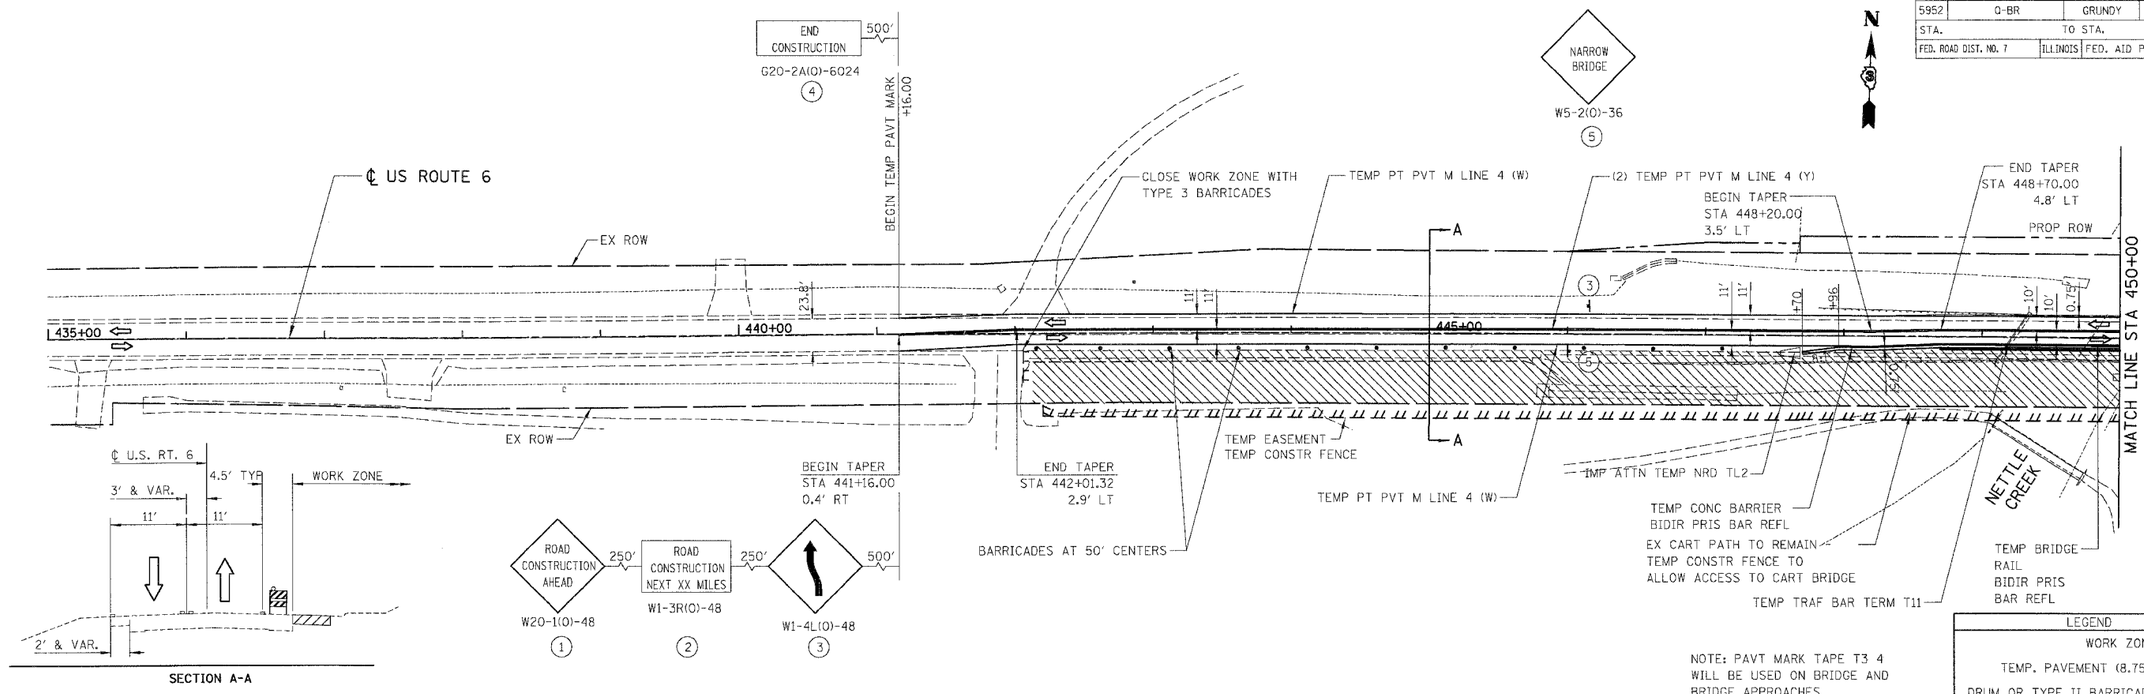

NOTE: PAVT MARK TAPE T3 4 WILL BE USED ON BRIDGE AND BRIDGE APPROACHES

LEGEND

WORK ZONE	
TEMP. PAVEMENT (8.75")	
DRUM OR TYPE II BARRICADE	•
TRAFFIC SIGN	⊣
TRAFFIC FLOW DIRECTION	⇨
TYPE III BARRICADE	⊢

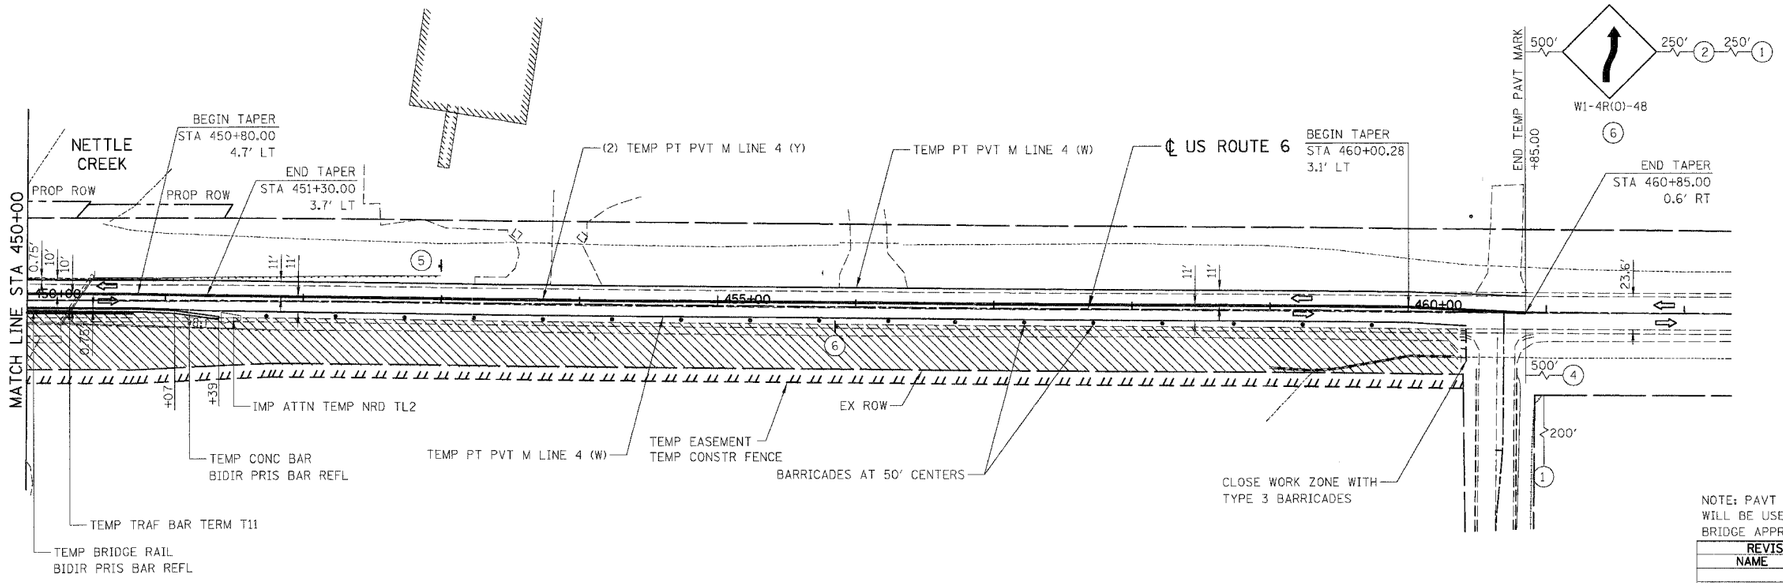

NOTE: PAVT MARK TAPE T3 4 WILL BE USED ON BRIDGE AND BRIDGE APPROACHES

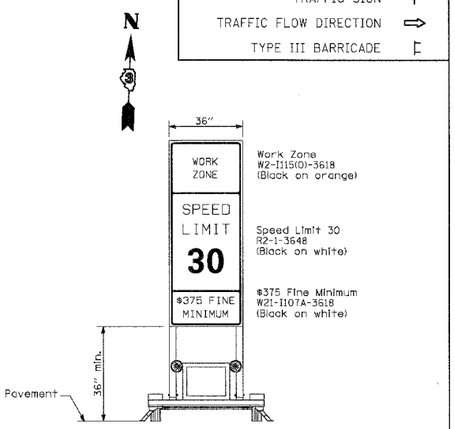

CONSTRUCTION SPEED LIMIT SIGN

ANY EXISTING CONTRADICTORY SPEED LIMIT SIGNS TO BE REMOVED.
SIGNS TO APPEAR EVERY ½ MILE, AND AT LOCATIONS OF SPEED LIMIT CHANGES.

REVISIONS NAME	DATE

BOWMAN, BARRETT & ASSOCIATES INC.
CONSULTING ENGINEERS
130 E. RANDOLPH STREET
CHICAGO, ILLINOIS 60601
JOB NO. 541

ILLINOIS DEPARTMENT OF TRANSPORTATION

U.S. ROUTE 6
MAINTENANCE OF TRAFFIC
STAGE 1

SCALE: VERT. NTS
HORIZ. 1" = 50'
DATE 3/19/07
DRAWN BY JAM
CHECKED BY DDM

N:\541\cadd\civil\66594 Nettle Creek\Stmt12.MCadgn 3/9/2007 4:19:42 PM
default