CONTRACT NO. 66594

F.A. RTE.	SECTION	COUNTY	TOTAL SHEETS	SHEET NO.
5952	Q-BR	GRUNDY	86	23
STA.	TO STA.			
FED. ROAD DIST. NO.	ILLINOIS	FED. AID PROJECT		

SURVEYED
PLOTTED
ALIGNMENT CHECKED
GRADES CHECKED
C:\DD FILE NAME
PLAN NOTE BOOK NO.
DATE BY

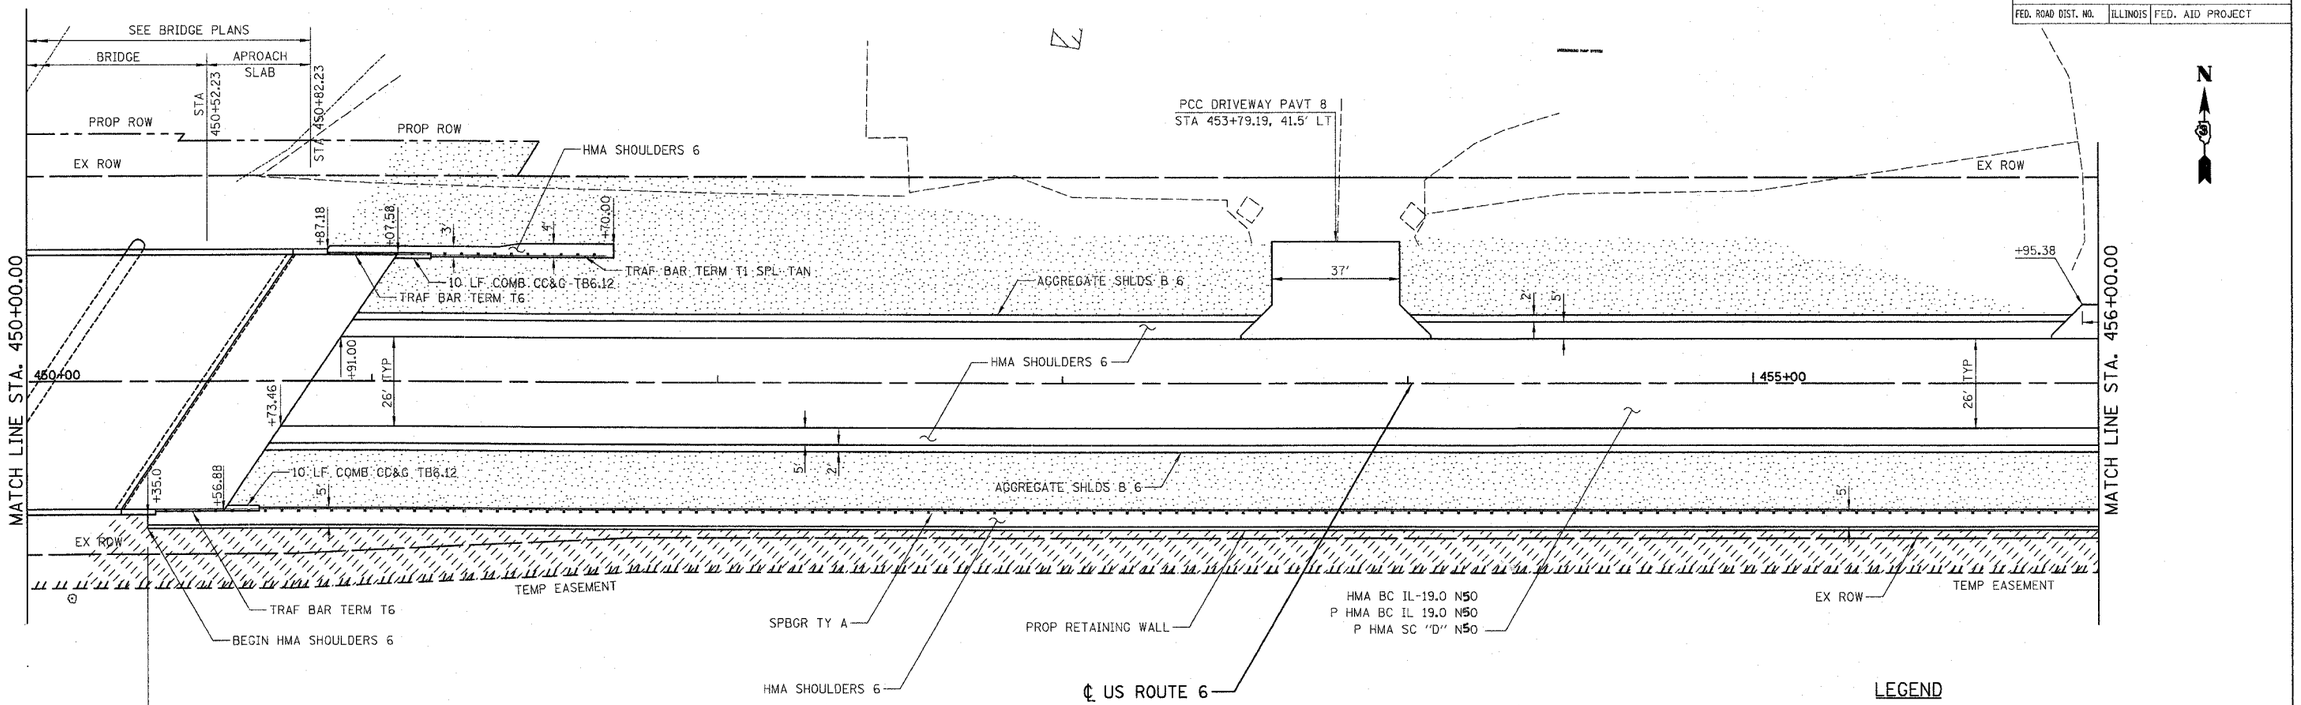

LEGEND

- SEEDING, CLASS 2A
- EROSION CONTROL BLANKET
- SEEDING, CLASS 1A
- EROSION CONTROL BLANKET

0 20' 40'
SCALE: 1" = 20'-0"

PROFILE
SURVEYED
PLOTTED
GRADES CHECKED
BM & ELEVATION
STRUCTURE NO(S)/MP(S) OF
NOTE BOOK
NO.
DATE BY

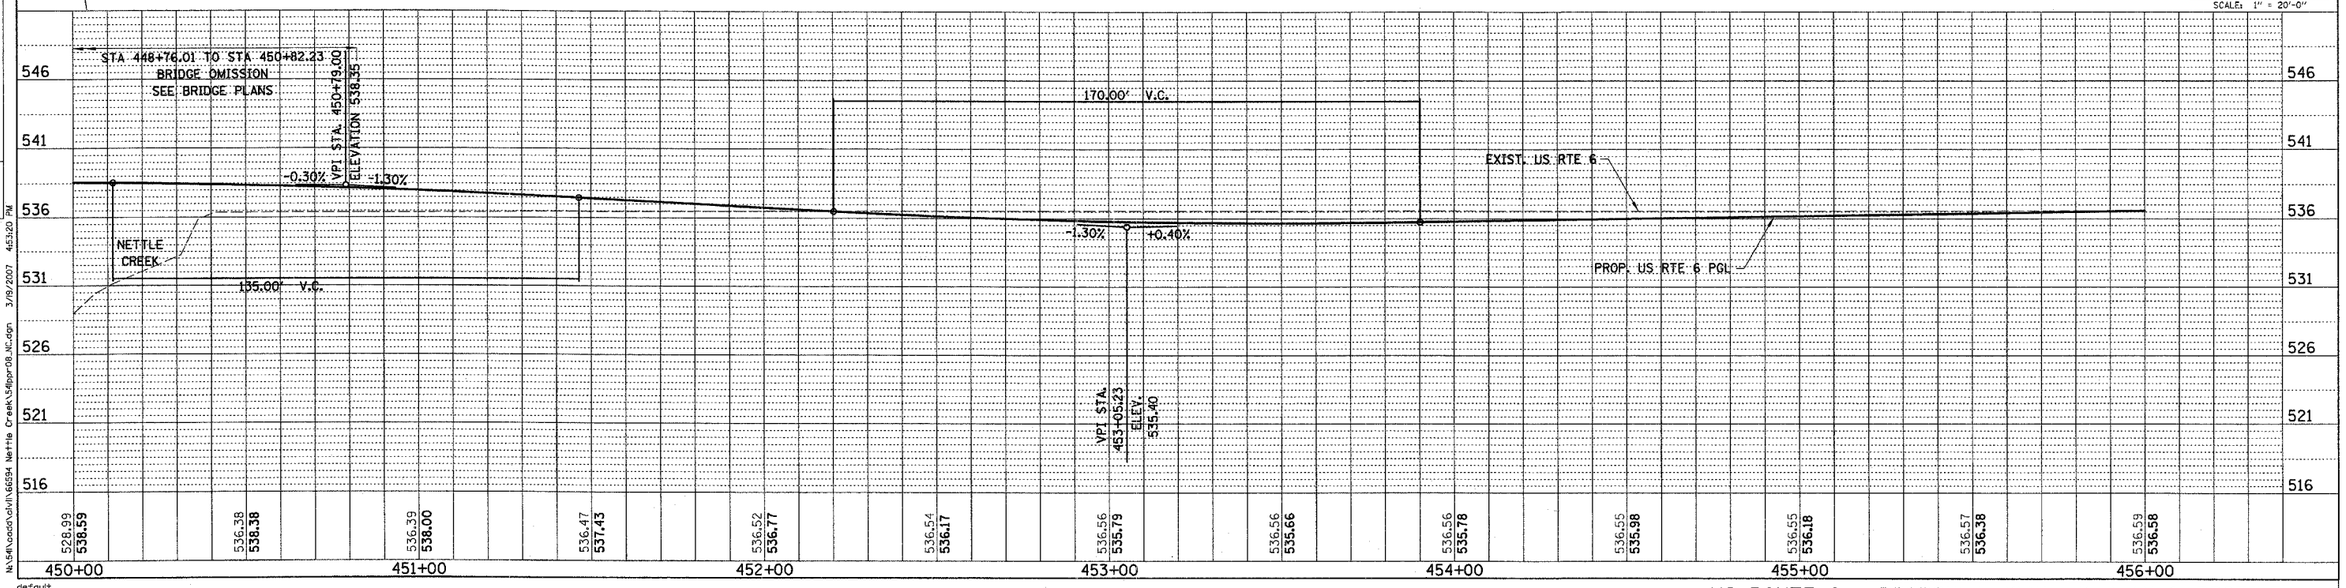

3/9/2007 4:53:20 PM
N:\Estimate\civil\66594 Nettle Creek\Sheet\Sheet08_MC.dgn
default

US ROUTE 6 - PROPOSED ROADWAY PLAN & PROFILE