CONTRACT NO. 66594

F.A.U. RTE.	SECTION	COUNTY	TOTAL SHEETS	SHEET NO.
5952	Q-BR	GRUNDY	86	37
STA.		TO STA.		
FED. ROAD DIST. NO. 7	ILLINOIS	FED. AID PROJECT		

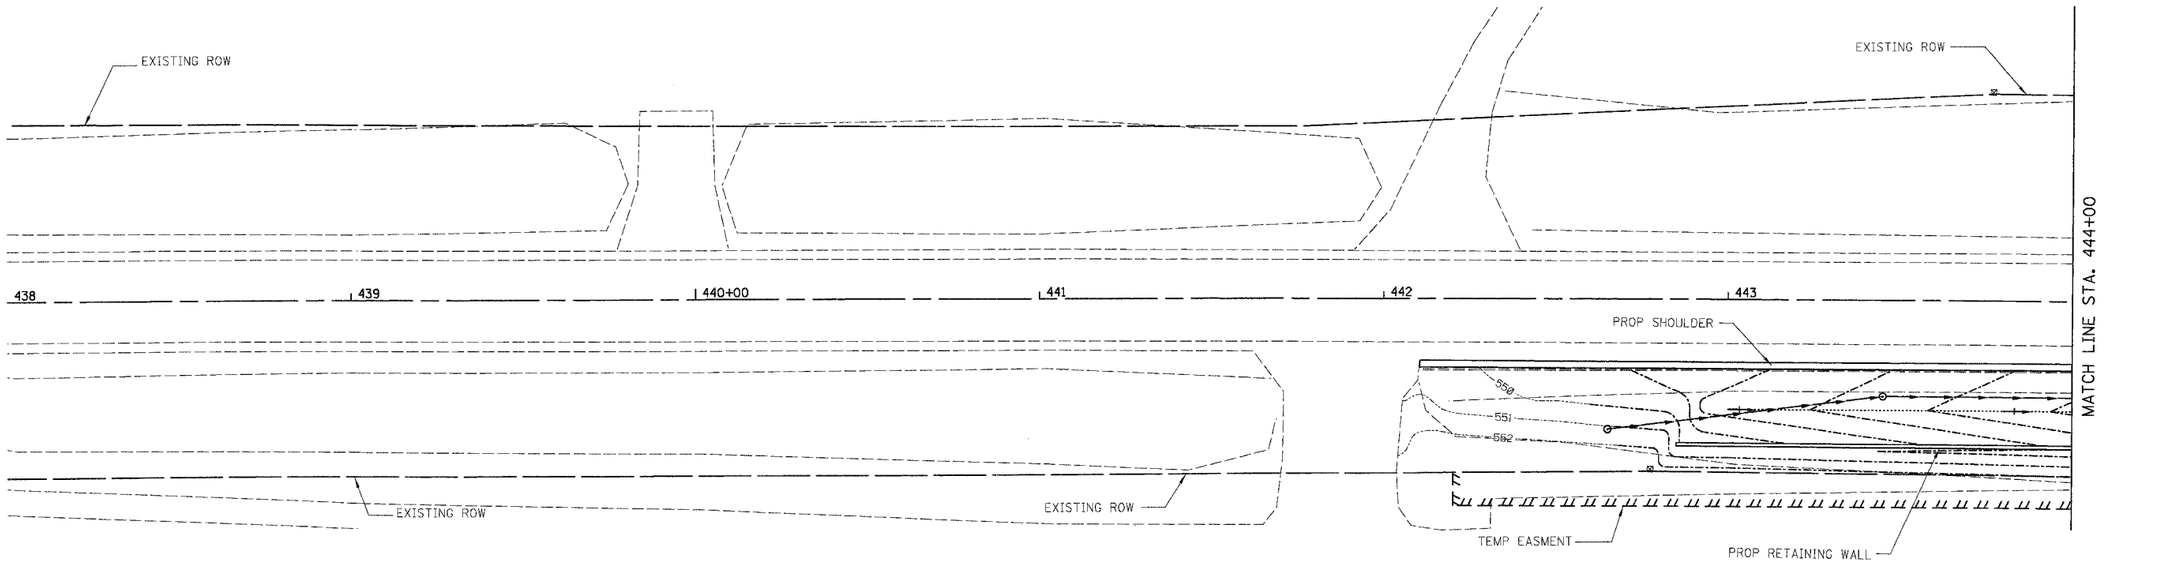

LEGEND:

EX ELEV CONTOUR

PROP ELEV CONTOUR

PROP SWALE / DITCH INVERT

SEE DRAINAGE PLANS FOR OTHER LEGEND ITEMS

NOTE: PROPOSED GRADING CONTOURS PROVIDED ONLY TO SUPPLEMENT CROSS SECTION DRAWINGS IN AREAS NOT CLEARLY SHOWN BY CROSS SECTIONS

BOWMAN, BARRETT & ASSOCIATES INC.
CONSULTING ENGINEERS
130 E. RANDOLPH STREET
CHICAGO, ILLINOIS 60601
JOB NO. 541

REVISIONS NAME	DATE

ILLINOIS DEPARTMENT OF TRANSPORTATION

U.S. ROUTE 6
PROPOSED GRADING CONTOURS

SCALE: VERT.
HORIZ. 1" =20'
DATE 3/19/07

DRAWN BY DDM
CHECKED BY JMD

N:\541\cadd\civil\66594 Nettle Creek\graphics\NC.dgn 3/9/2007 5:03:59 PM
default