CONTRACT NO. 68602

F.A.P RTE.	SECTION	COUNTY	TOTAL SHEETS	SHEET NO.
685	-	MCDONOUGH		7
STA. 682+97.5		TO STA. 690+02		
FED. ROAD DIST. NO. 4	ILLINOIS	FED. AID PROJECT		

*04 CULVERT REPAIR 2007

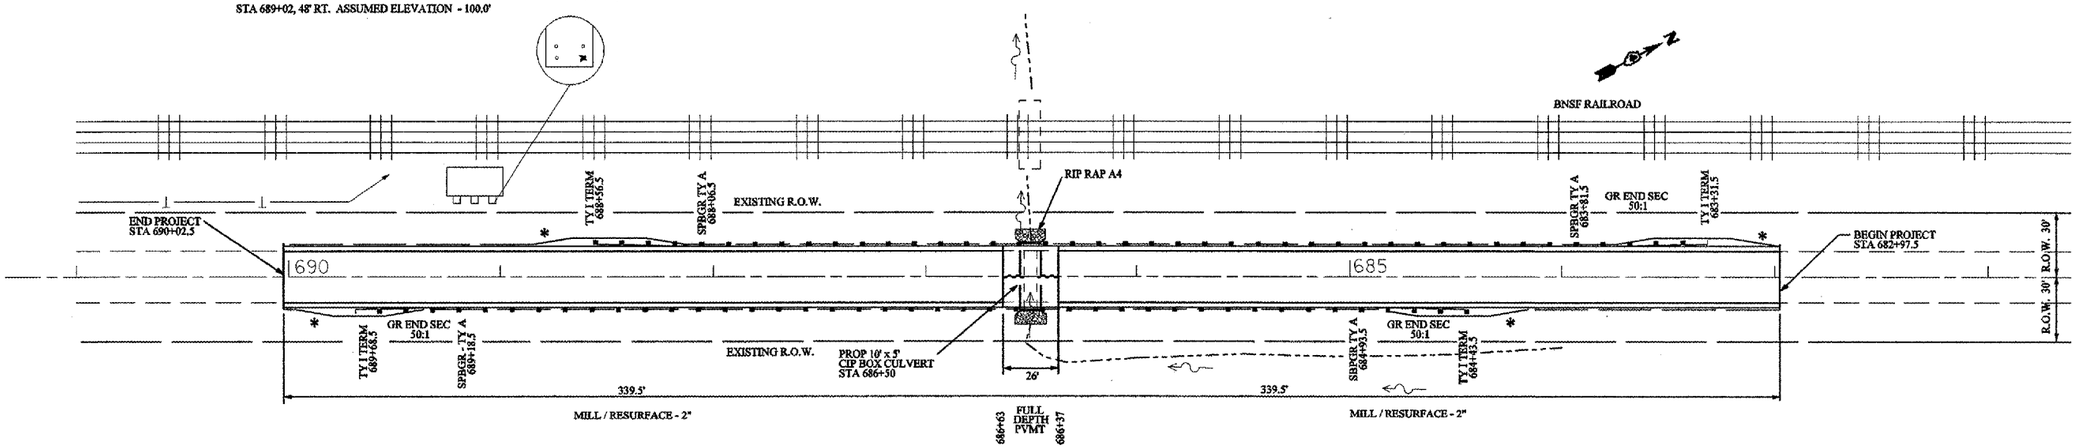

NOTE: HMA BSE CSE WID STA 682+97.5 - 690+02.5 RT
STA 682+97.5 - 686+37 LT
STA 686+37 - 690+02.5 LT

* REFER TO STD 630301 FOR GUARDRAIL END SECTION WIDENING DETAILS

0 25 50 75 100 125
SCALE IN FEET

PROPOSED PLAN

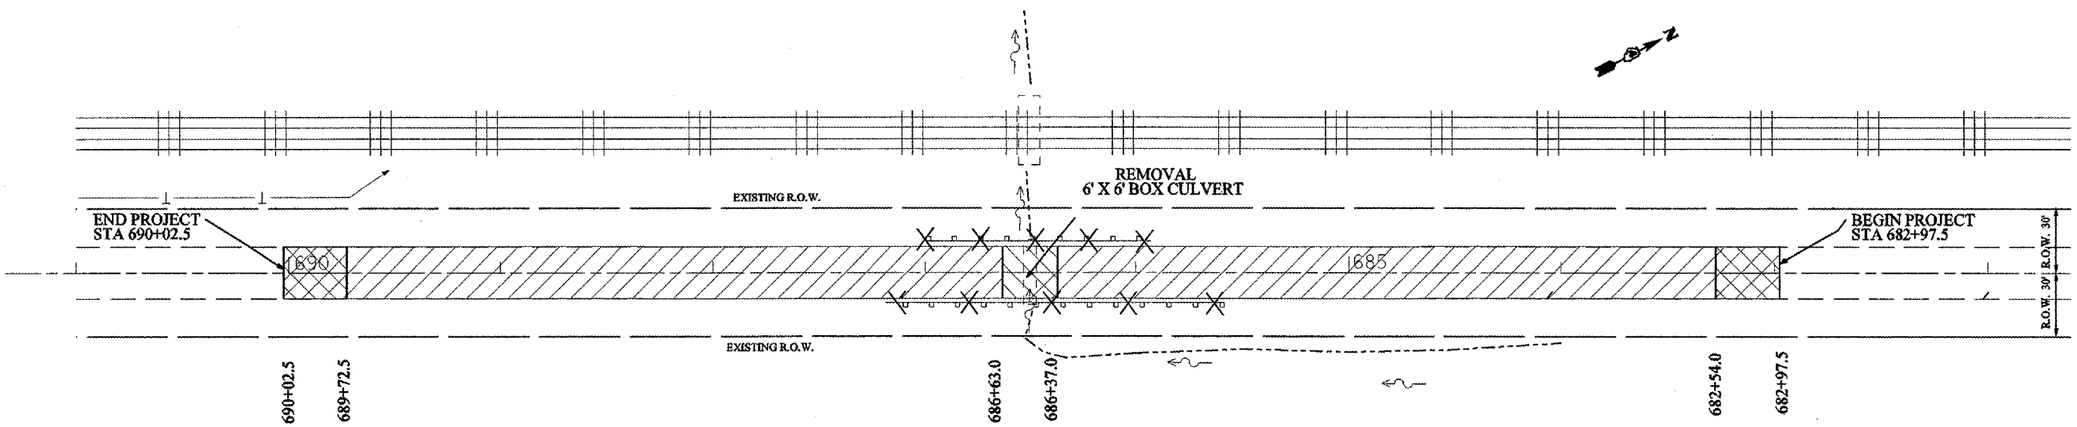

LEGEND

- XXX GUARDRAIL REM
- HMA SURFACE REM - 2"
- PAVEMENT REM
- HMA SURFACE REM - BUTT JOINT

NOTE: STA 686+37 - 686+63 WILL ALSO BE MILLED

0 25 50 75 100 125
SCALE IN FEET

REMOVAL PLAN

PLAN: NOTE BOOK NO. ___ SURVEYED ___ PLOTTED ___ ALIGNMENT CHECKED ___ RT. OF WAY CHECKED ___ CADD FILE NAME ___ BY ___ DATE ___

PROFILE: NOTE BOOK NO. ___ SURVEYED ___ PLOTTED ___ GRADES CHECKED ___ B.M. NOTED ___ STRUCTURE NOTATIONS CHKD ___ BY ___ DATE ___

PLOT DATE = 4/9/2007
FILE NAME = S:\GEN\DRAFT\STD\PLNS\SQUAD14\jacobs\jacobs\Masterplans\plansheet1.dgn
PLOT SCALE = 100.0185 ' / IN.
USER NAME = brucebo