CONTRACT NO. 68643

F.A.P RTE.	SECTION	COUNTY	TOTAL SHEETS	SHEET NO.
701	04 DRAIN IMP	TAZEWELL	27	17
STA.		TO STA.		
FED. ROAD DIST. NO. 4	ILLINOIS	FED. AID PROJECT		

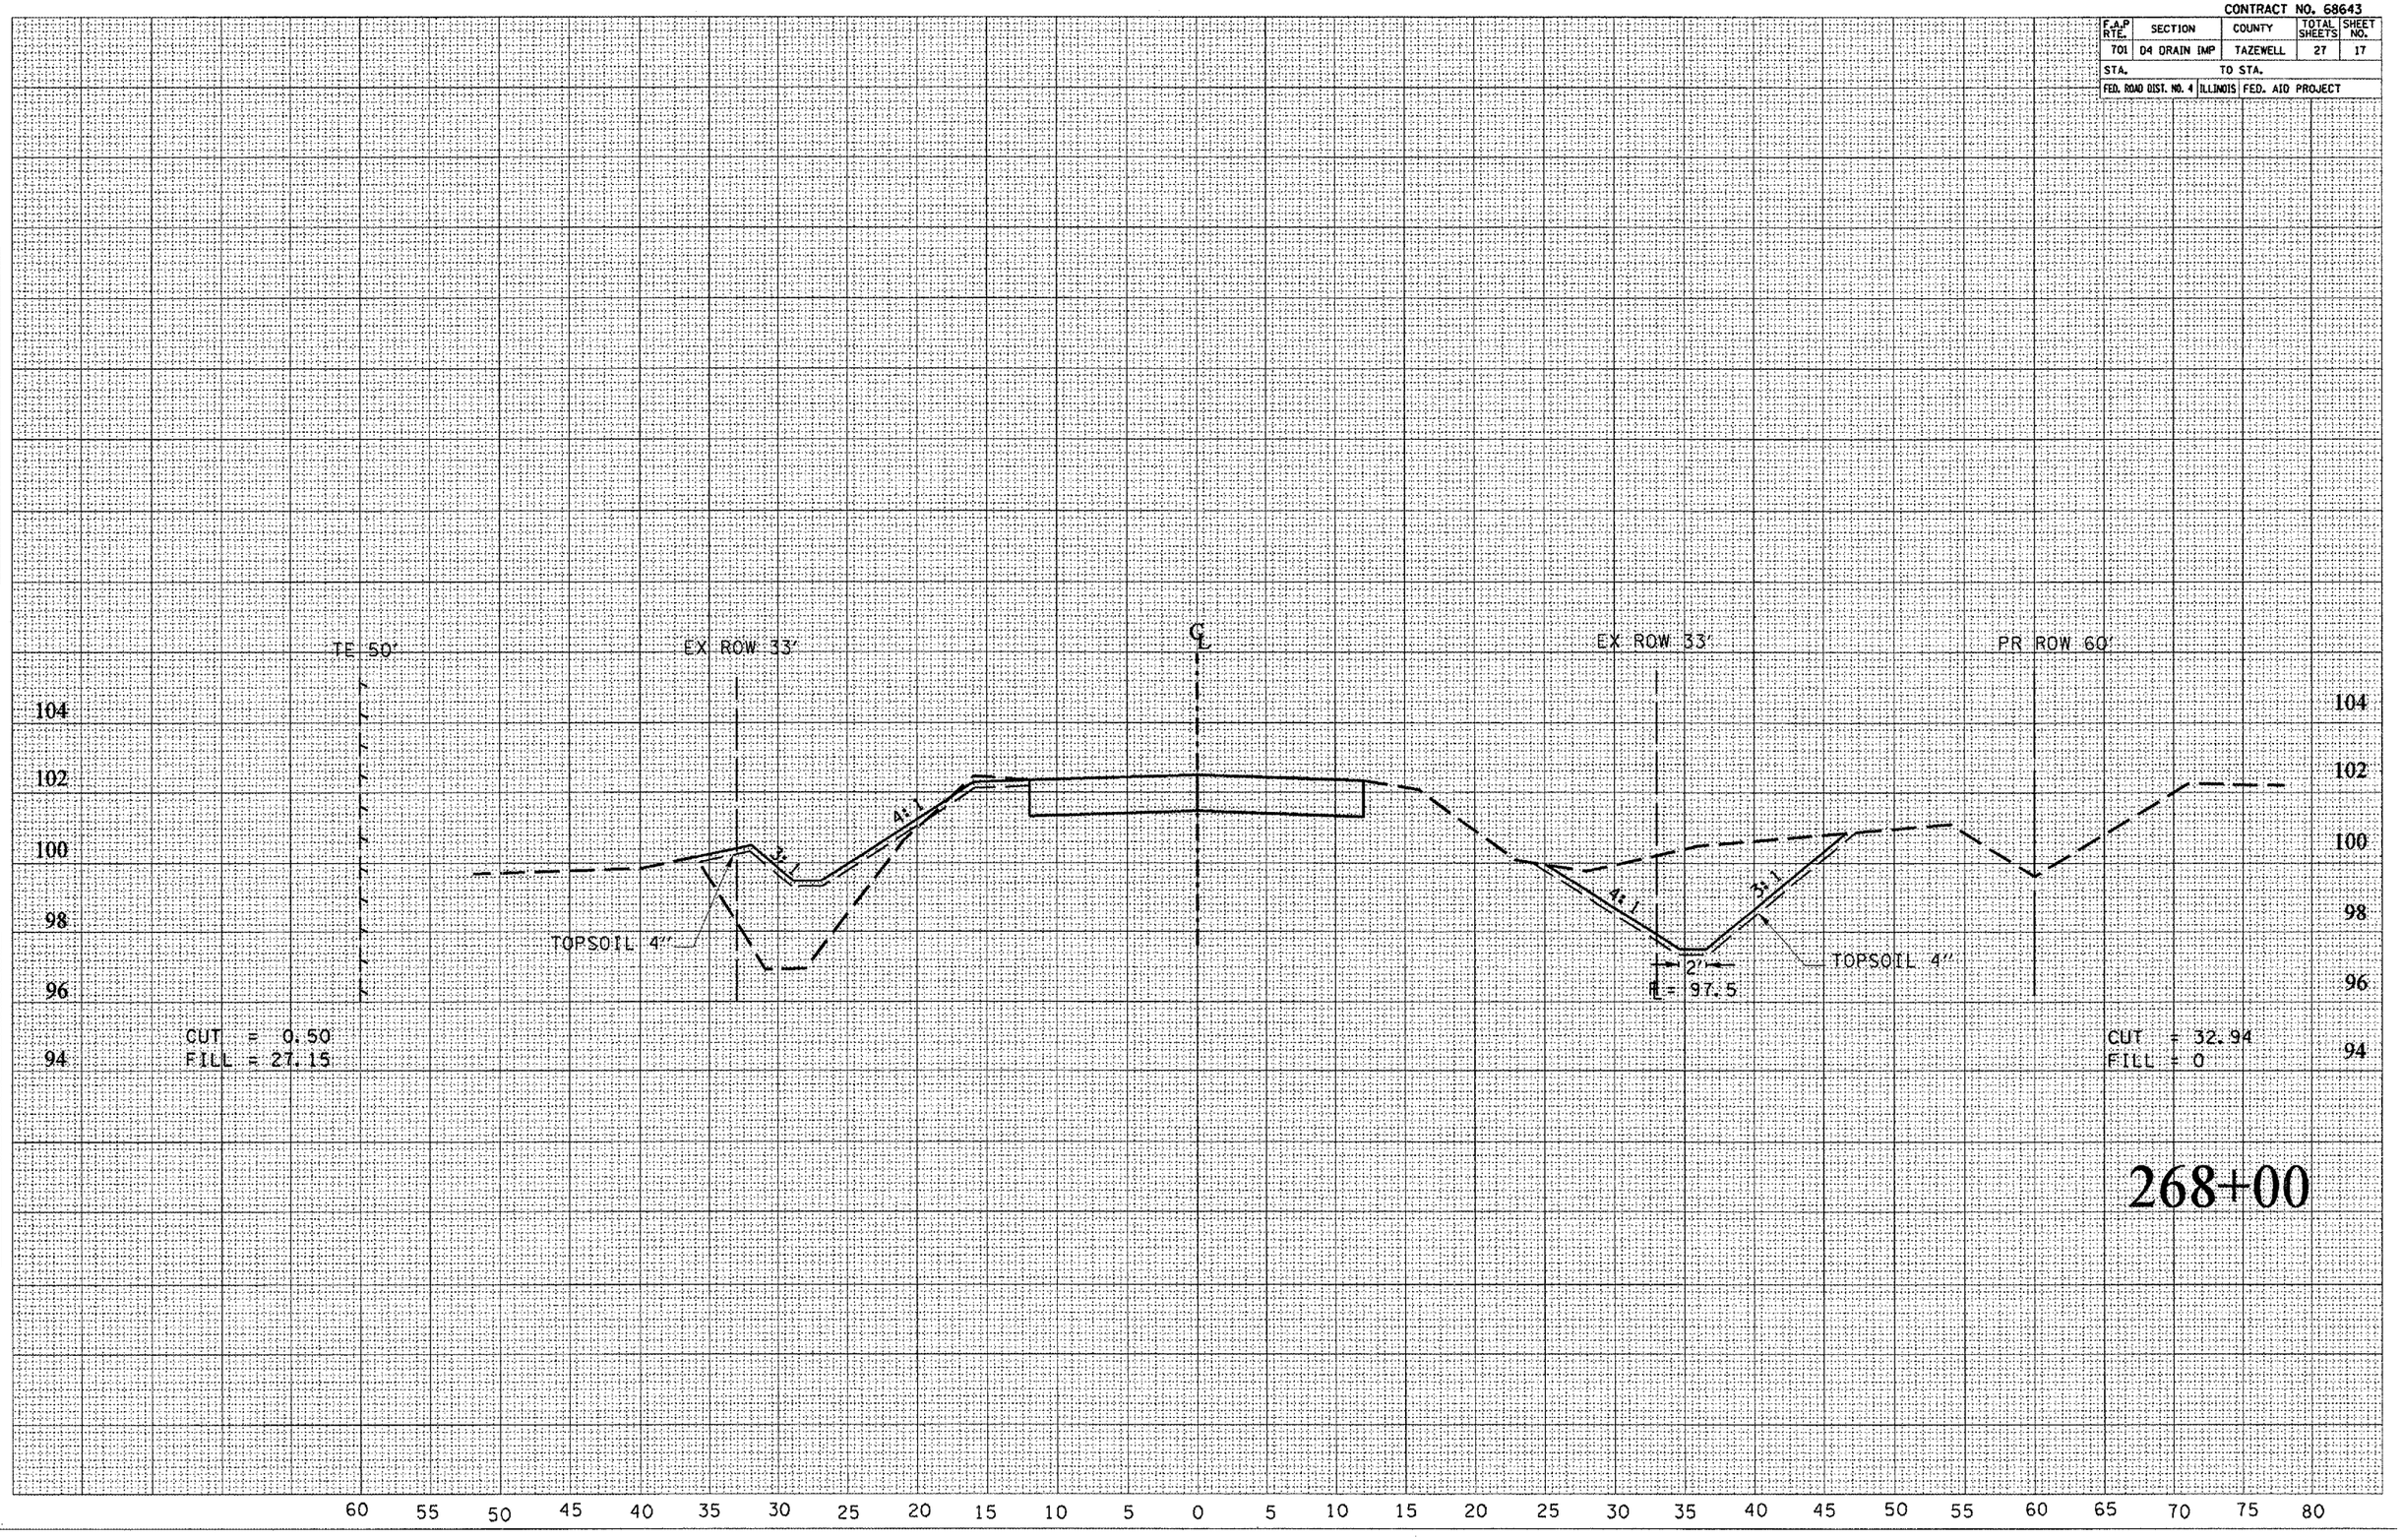

FINAL SURVEY — NOTE BOOK: — NO.: — SURVEYED — PLOTTED — FIELD BK. — AREAS — AREAS CHECKED — BY — DATE

ORIGINAL SURVEY — SURVEYED — PLOTTED — FIELD BK. — AREAS — AREAS CHECKED — BY — DATE

PLOT DATE = 5/2/2007
FILE NAME = S:\GDR\DRAFT\STDPLNS\Squid1a\68643xsect01.dgn
PLOT SCALE = 10.0000 ' / IN.
USER NAME = bruceh