CONTRACT NO. 68643

F.A.P RTE.	SECTION	COUNTY	TOTAL SHEETS	SHEET NO.
701	04 DRAIN IMP	TAZEWELL	27	24
STA.		TO STA.		
FED. ROAD DIST. NO. 4	ILLINOIS	FED. AID PROJECT		

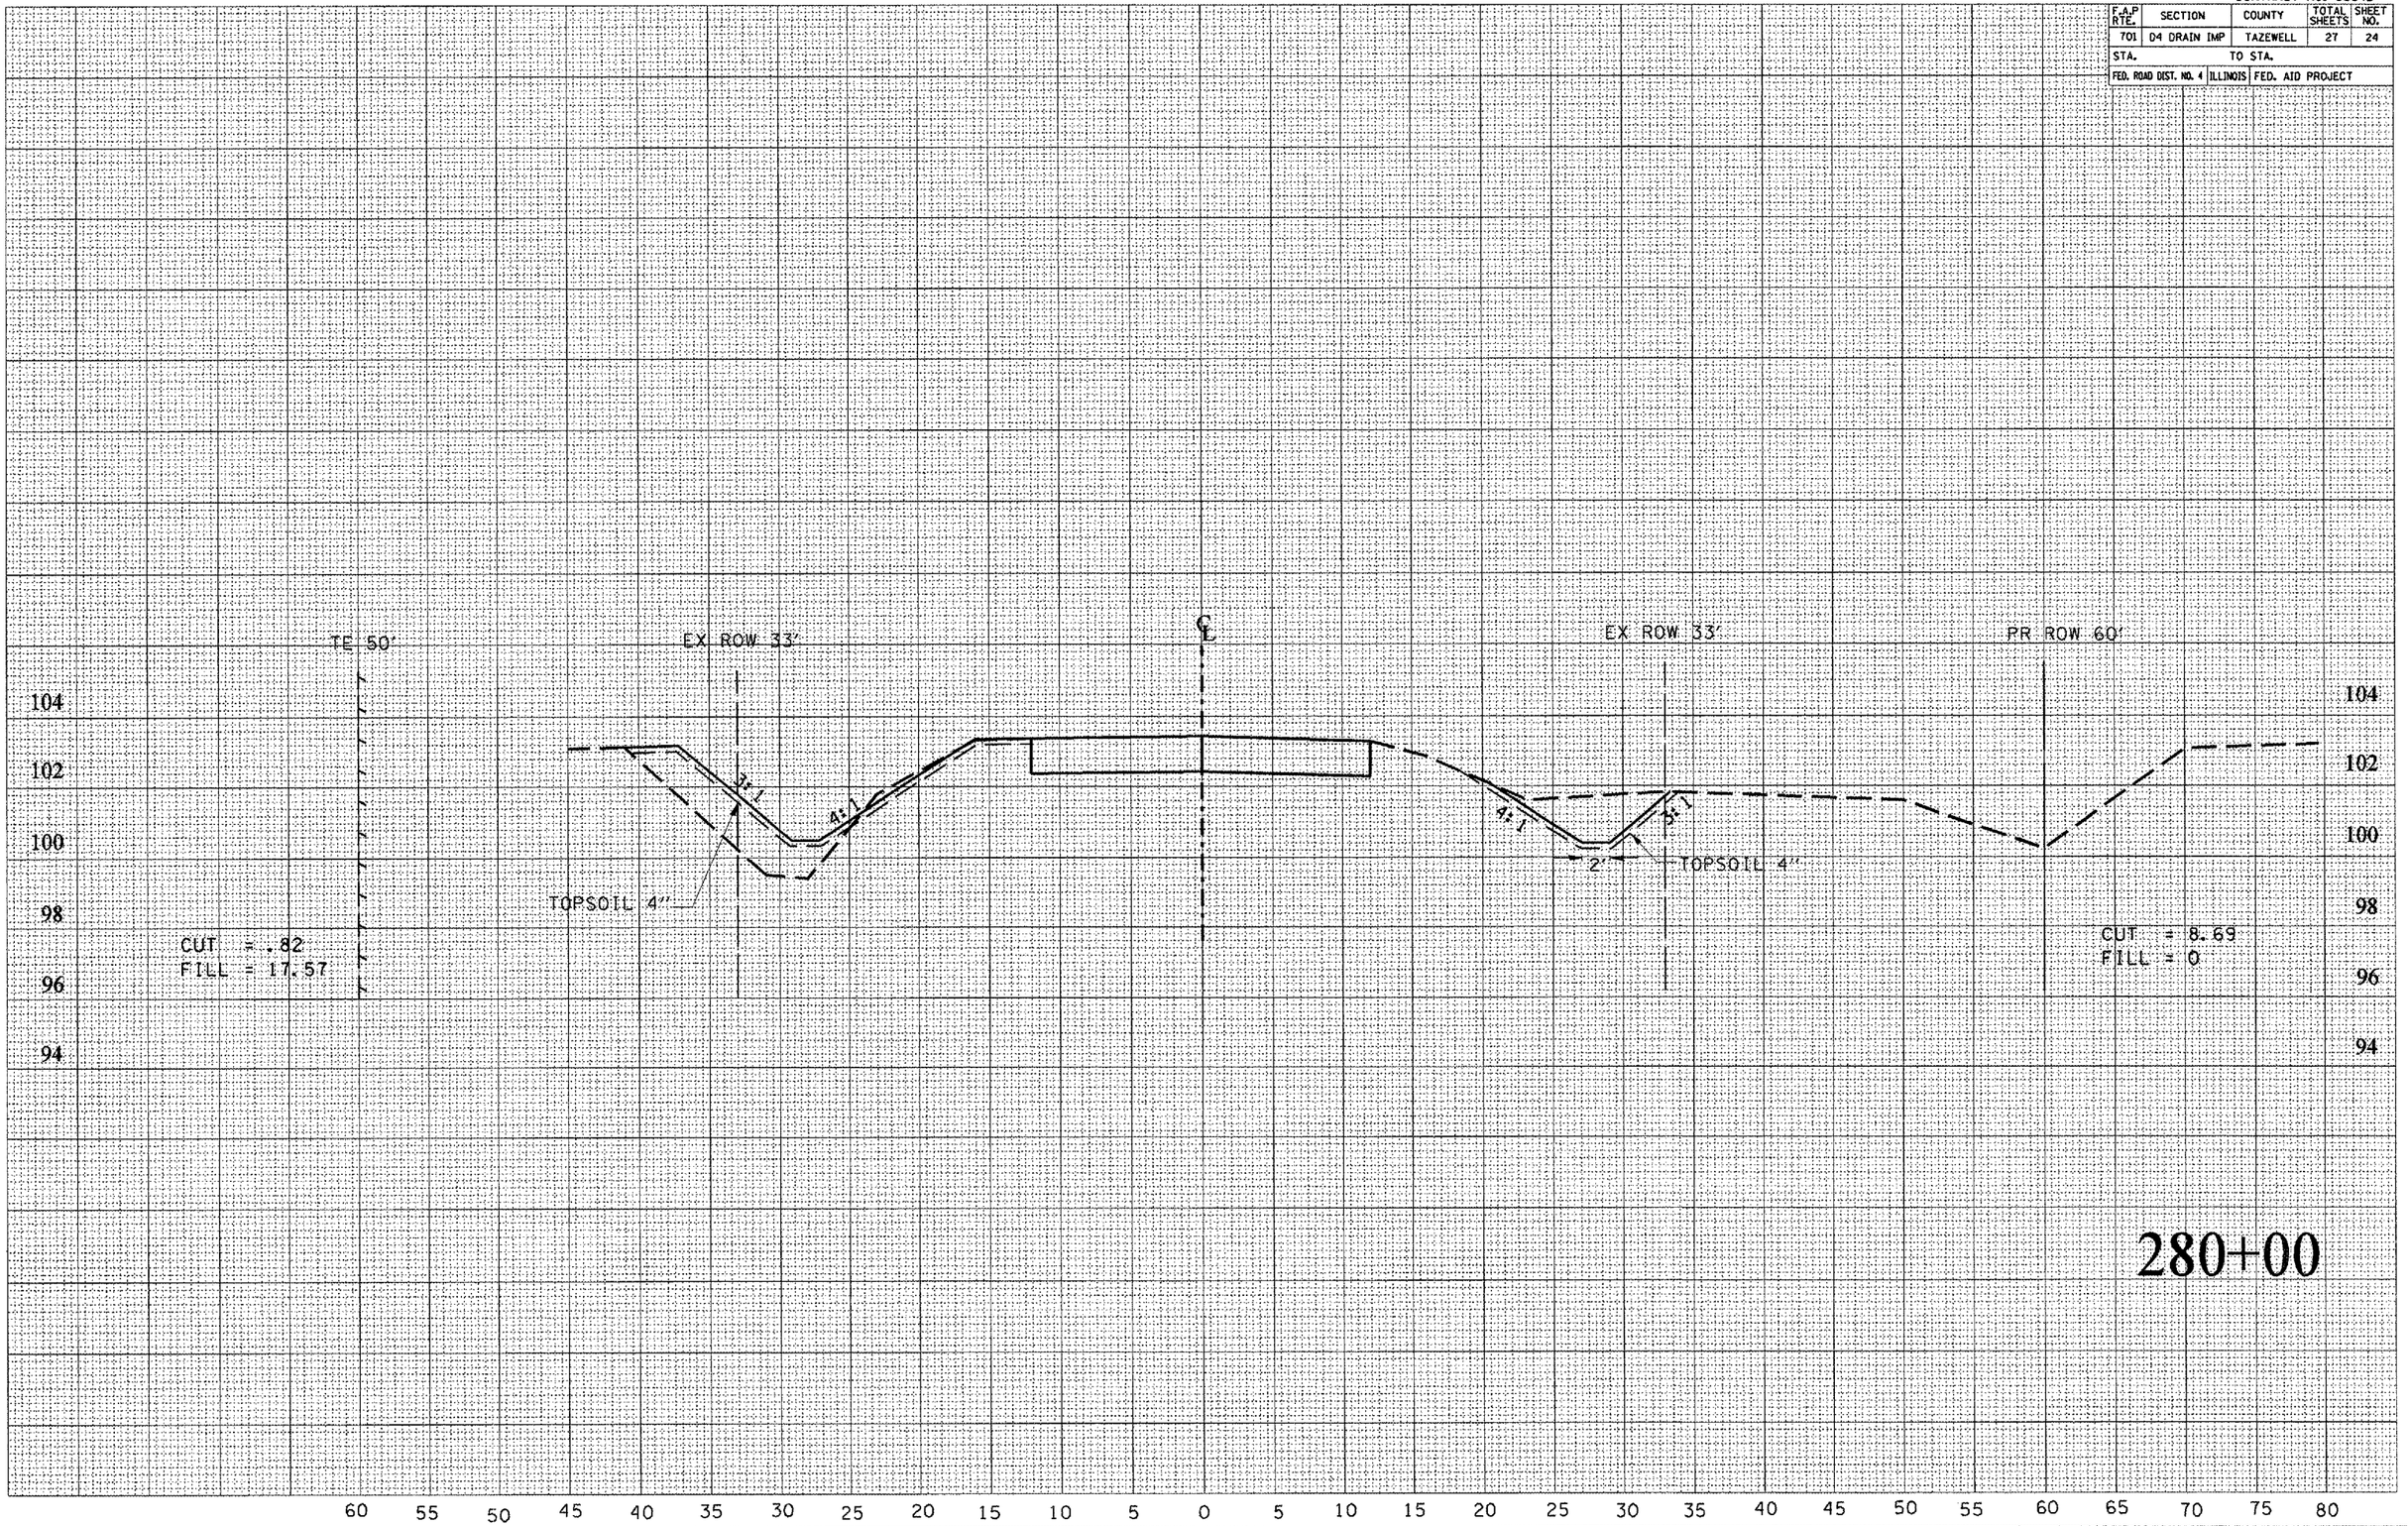

FINAL SURVEY | NOTE BOOK | NO. | SURVEYED | PLOTTED | TEMPLATE | AREAS | AREAS CHECKED | BY

ORIGINAL SURVEY | NO. | SURVEYED | PLOTTED | TEMPLATE | AREAS | AREAS CHECKED | BY | DATE

PLOT DATE = 5/2/2007
FILE NAME = S:\GEN\DRAFT\STD&PLNS\Squadlia\
PLOT SCALE = 10.6019 ' / IN.
USER NAME = bruceban