CONTRACT NO. 70185

F.A.P. RTE.	SECTION	COUNTY	TOTAL SHEETS	SHEET NO.
332	*	VERMILION	62	49
STA. 142+00		TO STA. 147+50		
FED. ROAD DIST. NO. _	ILLINOIS	FED. AID PROJECT		

*(47Z-3)RS-1 & (52CS,48Z-1)RS-3

T 20 N, R 11 W, SEC. 32, 2ND P.M.

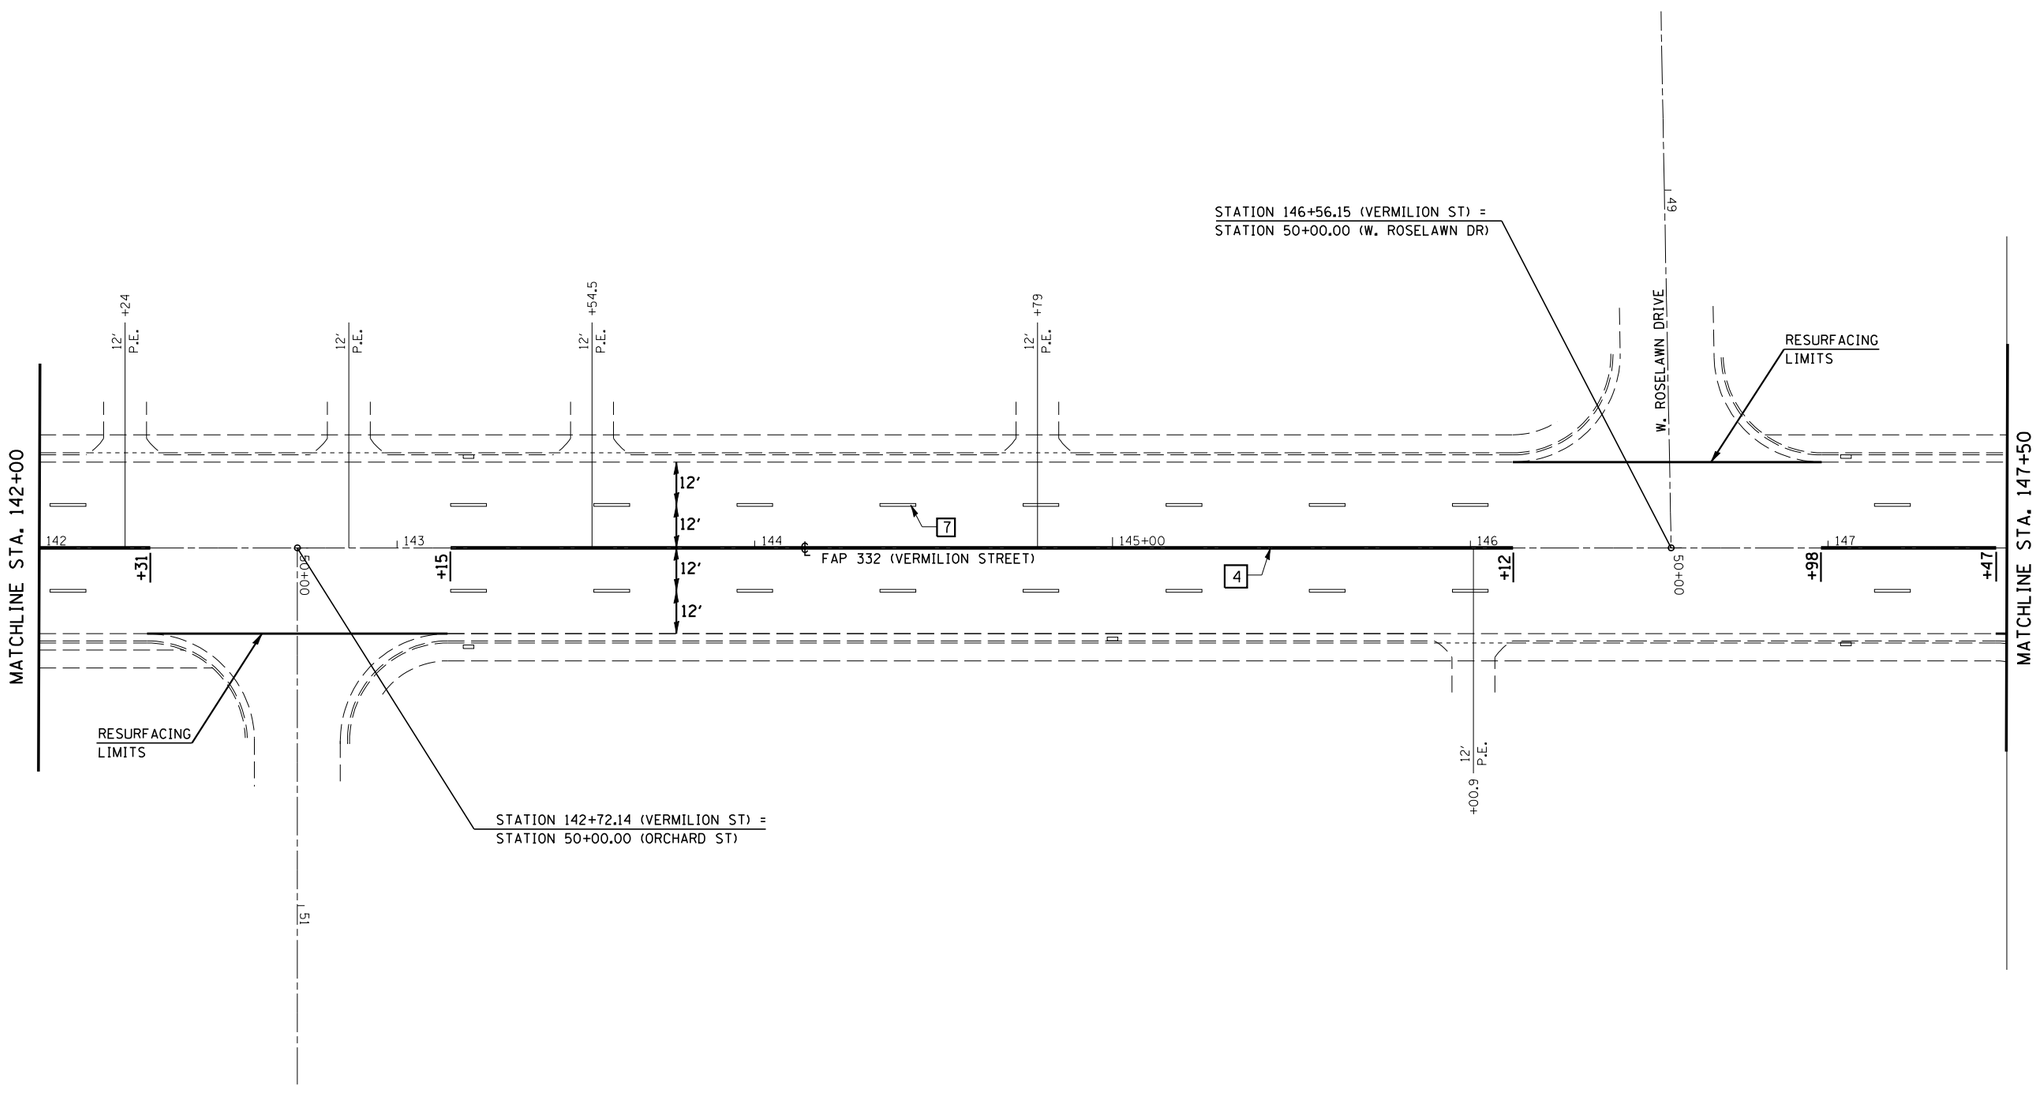

REVISIONS	
NAME	DATE

ILLINOIS DEPARTMENT OF TRANSPORTATION

ROADWAY PLANS

SCALE: VERT. HORIZ.

DATE

DRAWN BY

CHECKED BY

PLOT DATE = 3/27/2007
FILE NAME = c:\projects\d503801(v8)\striping.dgn
PLOT SCALE = 42.3529 ' / IN.
USER NAME = carrollrt