CONTRACT NO. 70513

F.A.I. RTE.	SECTION	COUNTY	TOTAL SHEETS	SHEET NO.
55	•	McLEAN	40	30
STA. 39+100		TO STA. 39+800		
FED. ROAD DIST. NO.		ILLINOIS	FED. AID PROJECT	

• (57-4)RS-3 & I

N

HOT-MIX ASPHALT SURFACE REMOVAL, 110mm

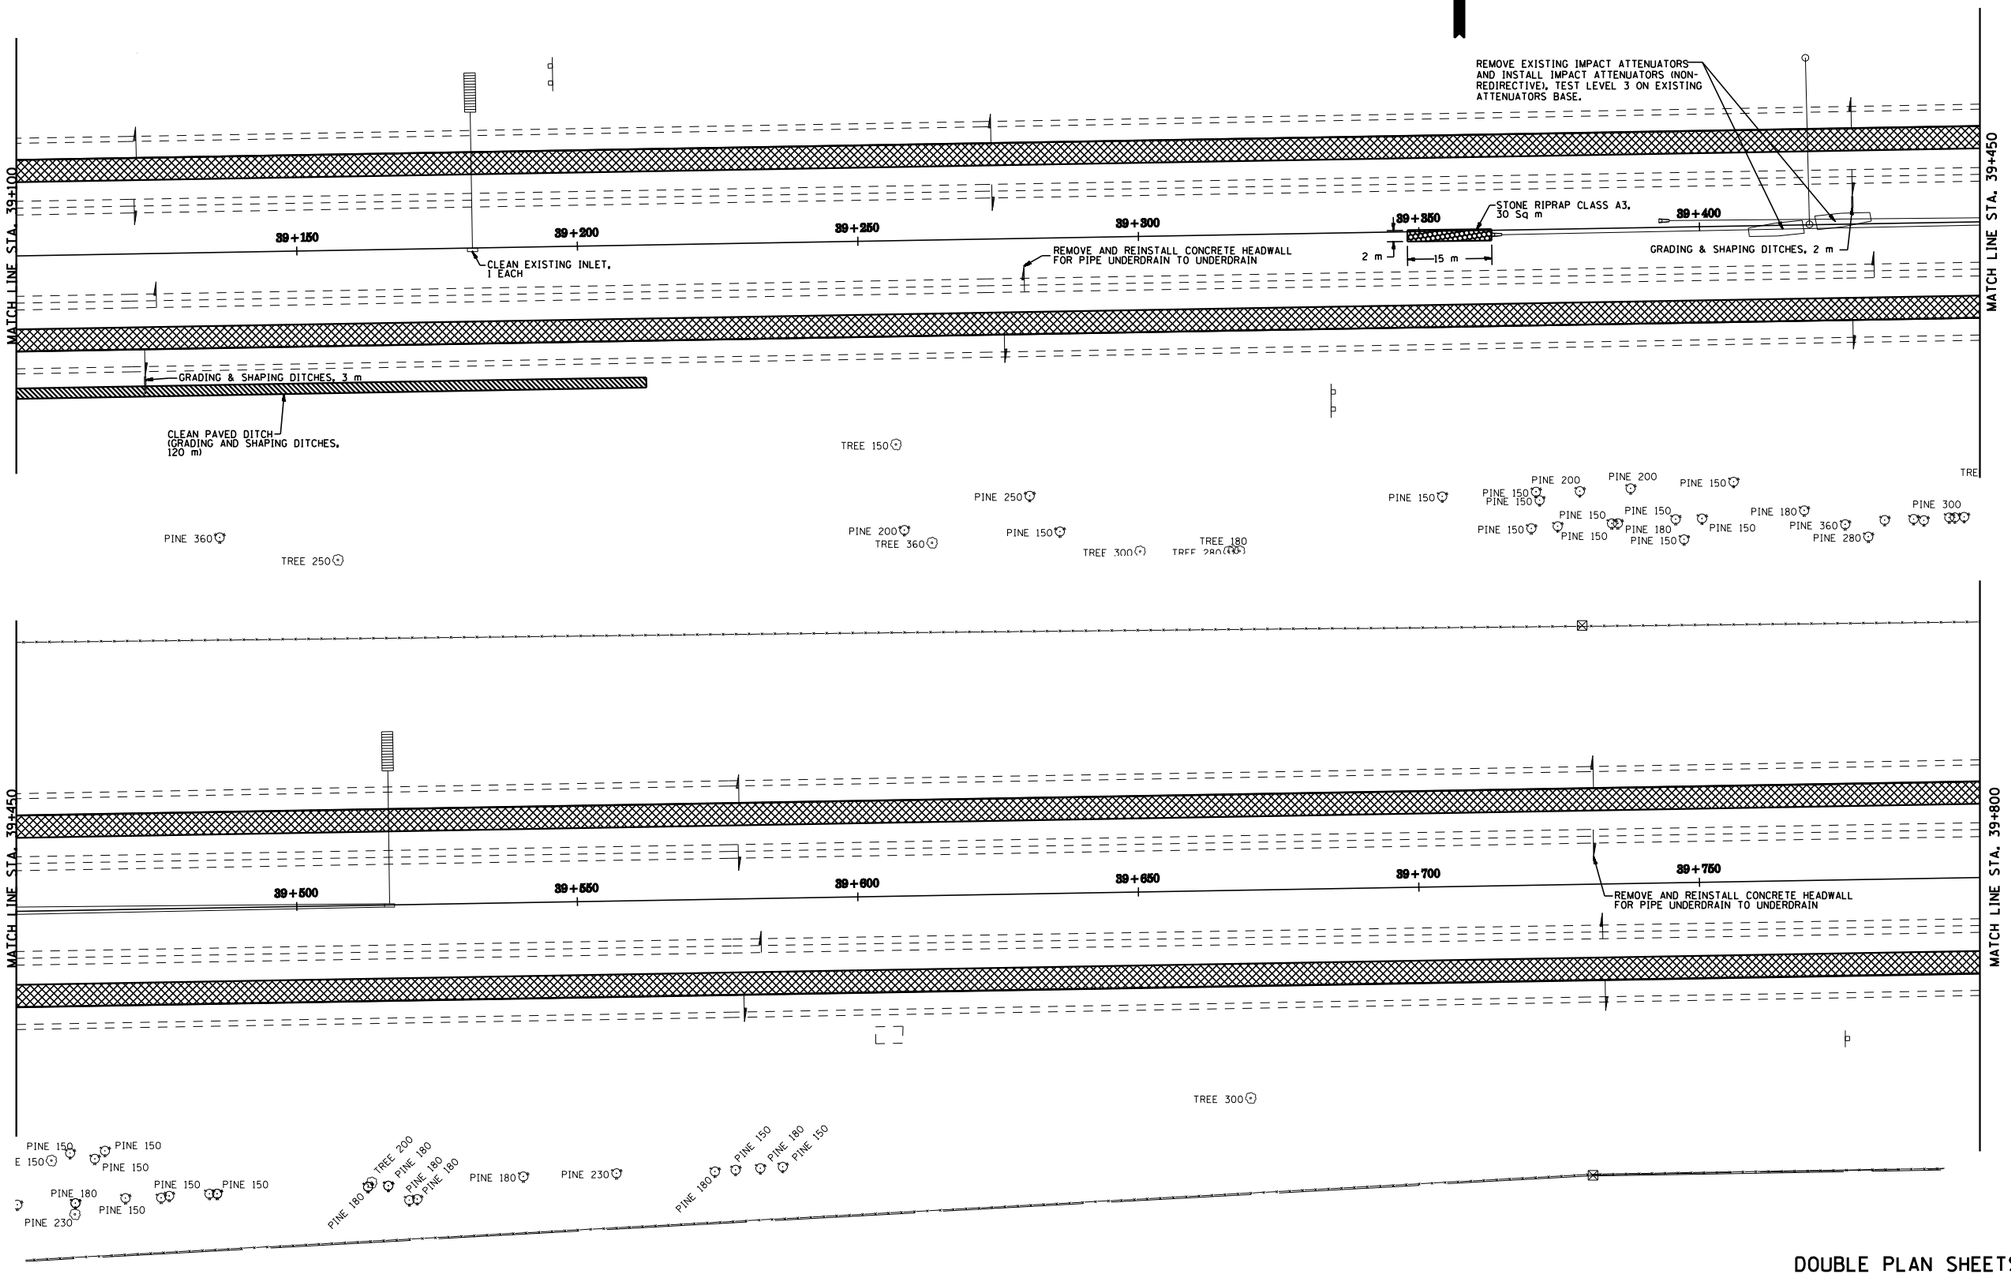

DOUBLE PLAN SHEETS
F.A.I. 55
SECTION (57-4)RS-3 & I
MCLEAN COUNTY