PLOT DATE = 3/30/2007
FILE NAME = c:\projects\d514406 (+81\021.0044\0044 cross sheet.dgn
PLOT SCALE = 10.5882 ' / IN.
USER NAME = pierson-b

ORIGINAL SURVEY		BY	DATE
NO.	SURVEYED		
	PLOTTED		
	AREAS		
	AREAS CHECKED		

FINAL SURVEY		BY	DATE
NOTE BOOK	SURVEYED		
NO.	PLOTTED		
	TEMPLATE		
	AREAS		
	AREAS CHECKED		

S.N. 021-0044

Sheet 2 of 5

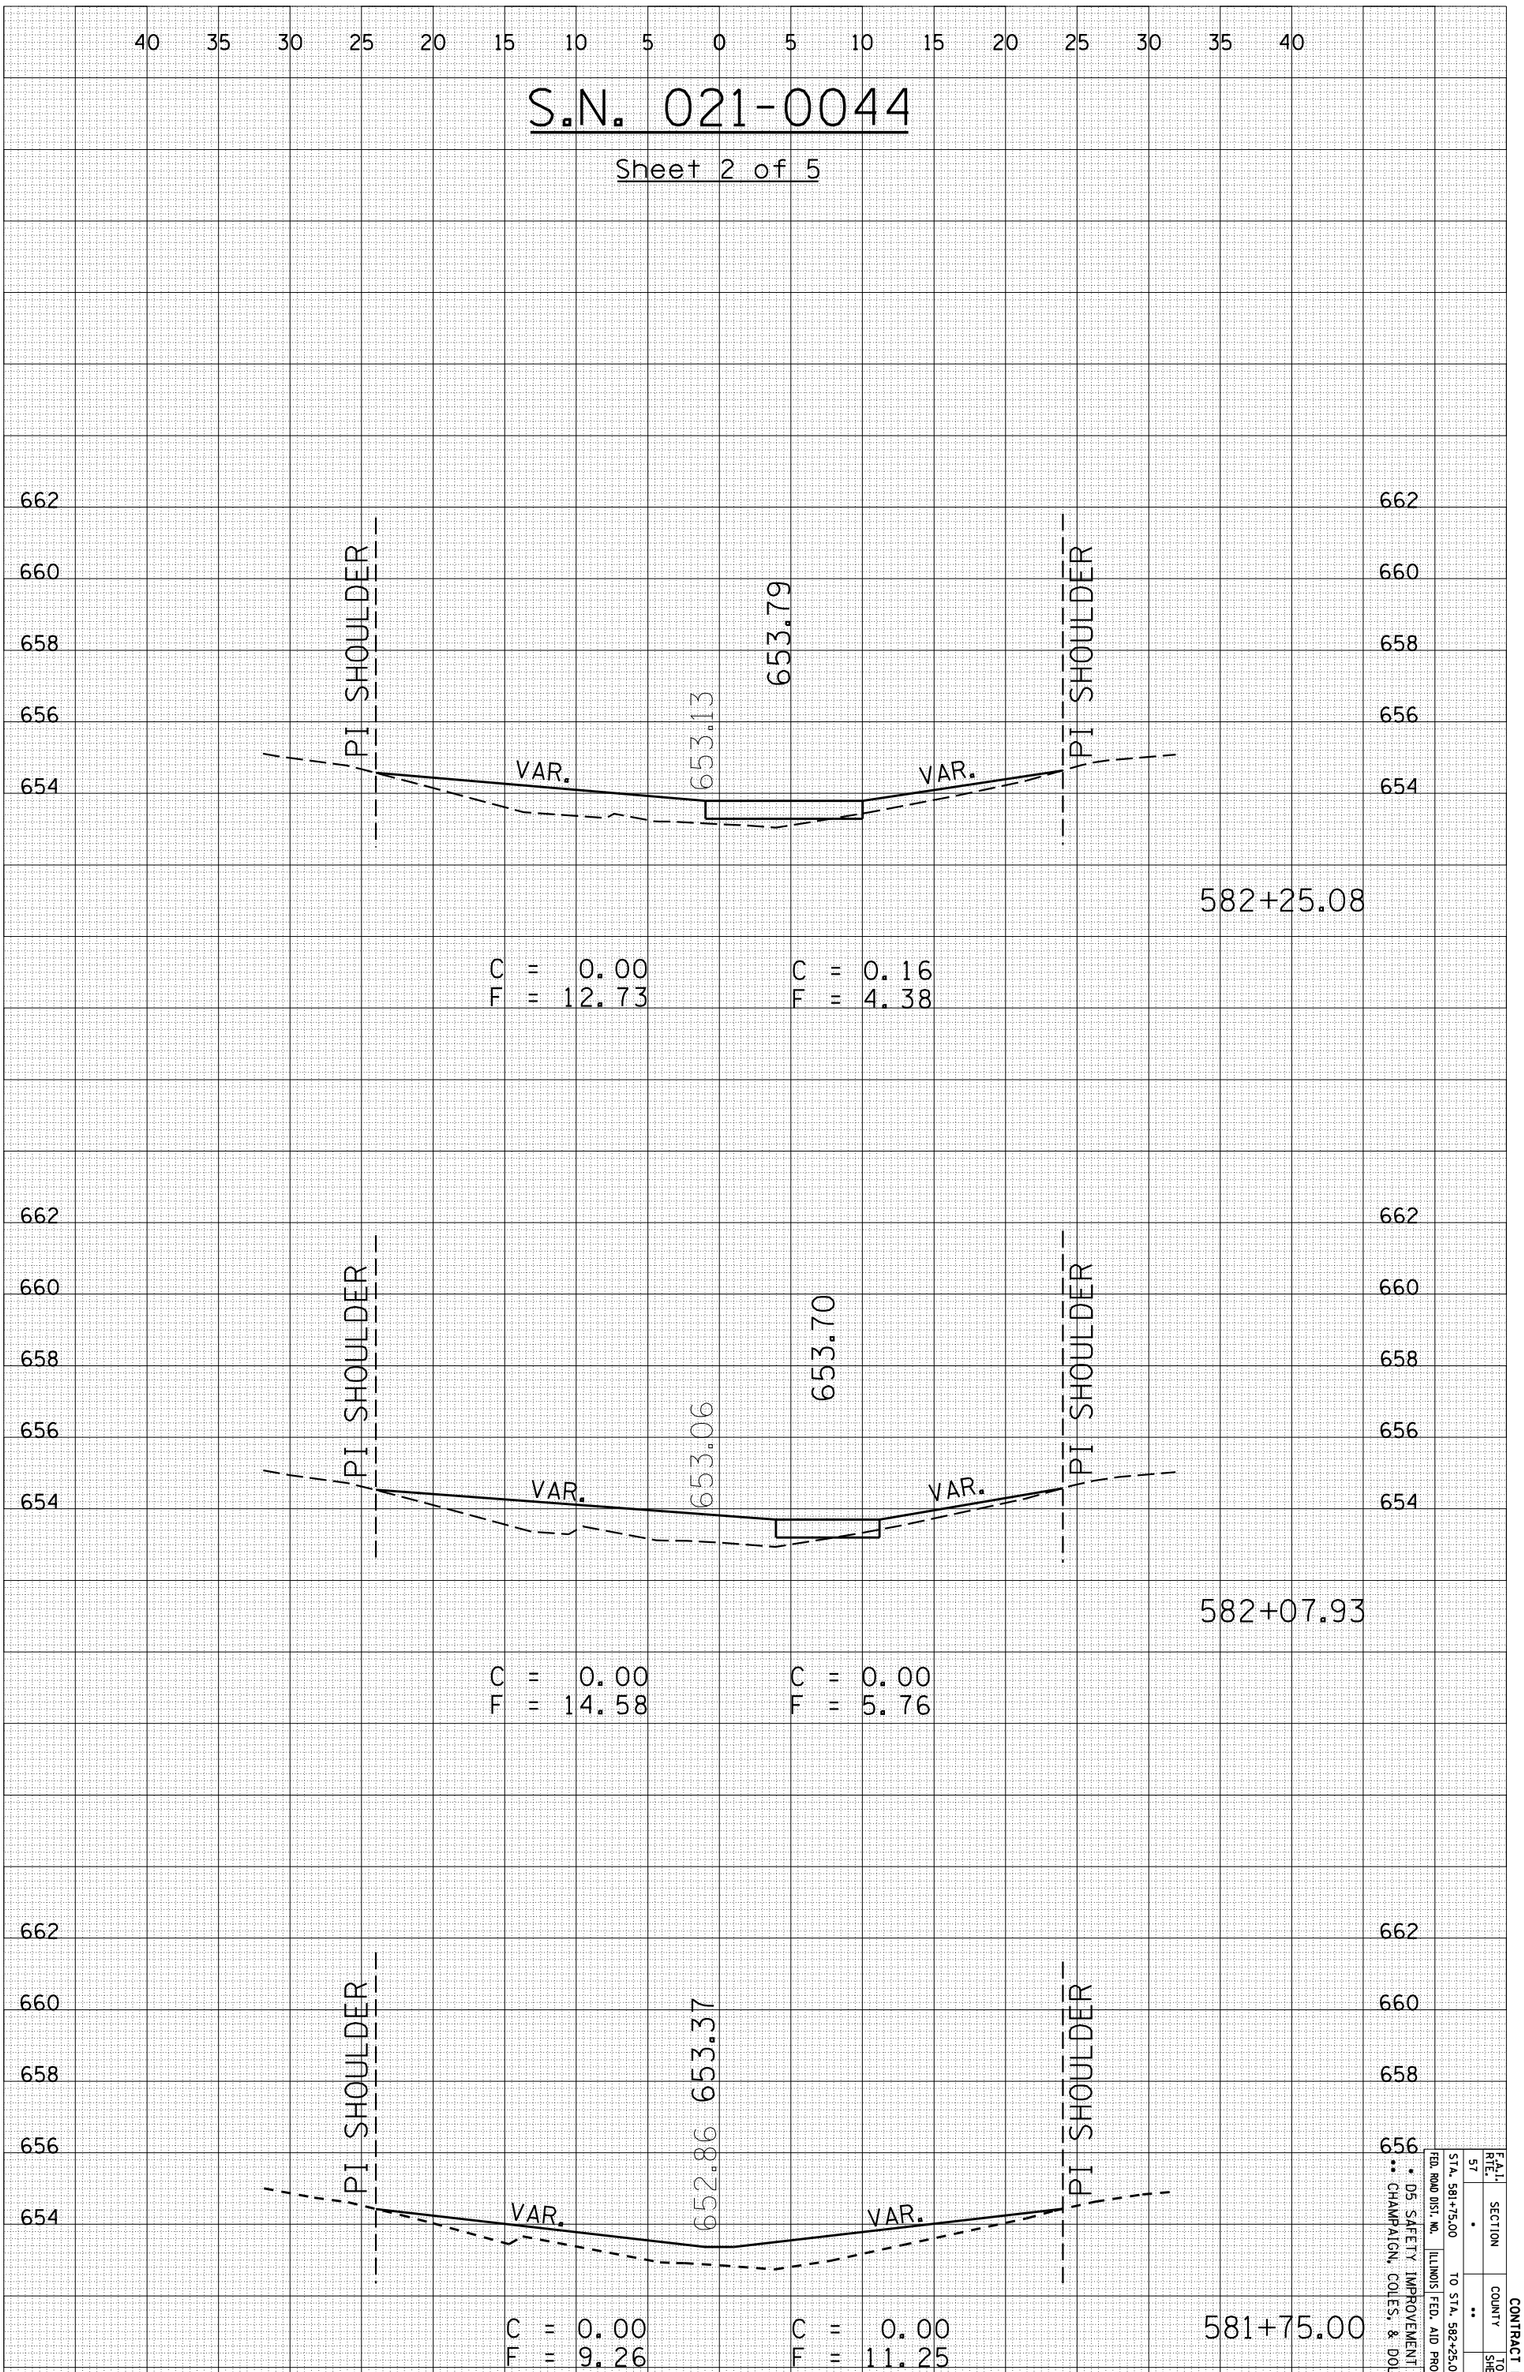

CONTRACT NO. 70628

F.A.I. RTE. 57 | SECTION • | COUNTY •• | TOTAL SHEETS 153 | SHEET NO. 97

FED. ROAD DIST. NO. • | ILLINOIS FED. AID PROJECT

STA. 581+75.00 TO STA. 582+25.08

•• • D5 SAFETY IMPROVEMENT 2007-2 CHAMPAIGN, COLES, & DOUGLAS