PLOT DATE = 3/30/2007
FILE NAME = c:\projects\d514406 (+01\010.0181\Civil\sheet1.dgn
PLOT SCALE = 10.5882 ' / IN.
USER NAME = pierson-b

ORIGINAL SURVEY		BY	DATE
NOTE BOOK	SURVEYED		
NO.	PLOTTED		
	TEMPLATE		
	AREAS		
	AREAS CHECKED		

FINAL SURVEY		BY	DATE
NOTE BOOK	SURVEYED		
NO.	PLOTTED		
	TEMPLATE		
	AREAS		
	AREAS CHECKED		

S.N. 010-0181

Sheet 3 of 6

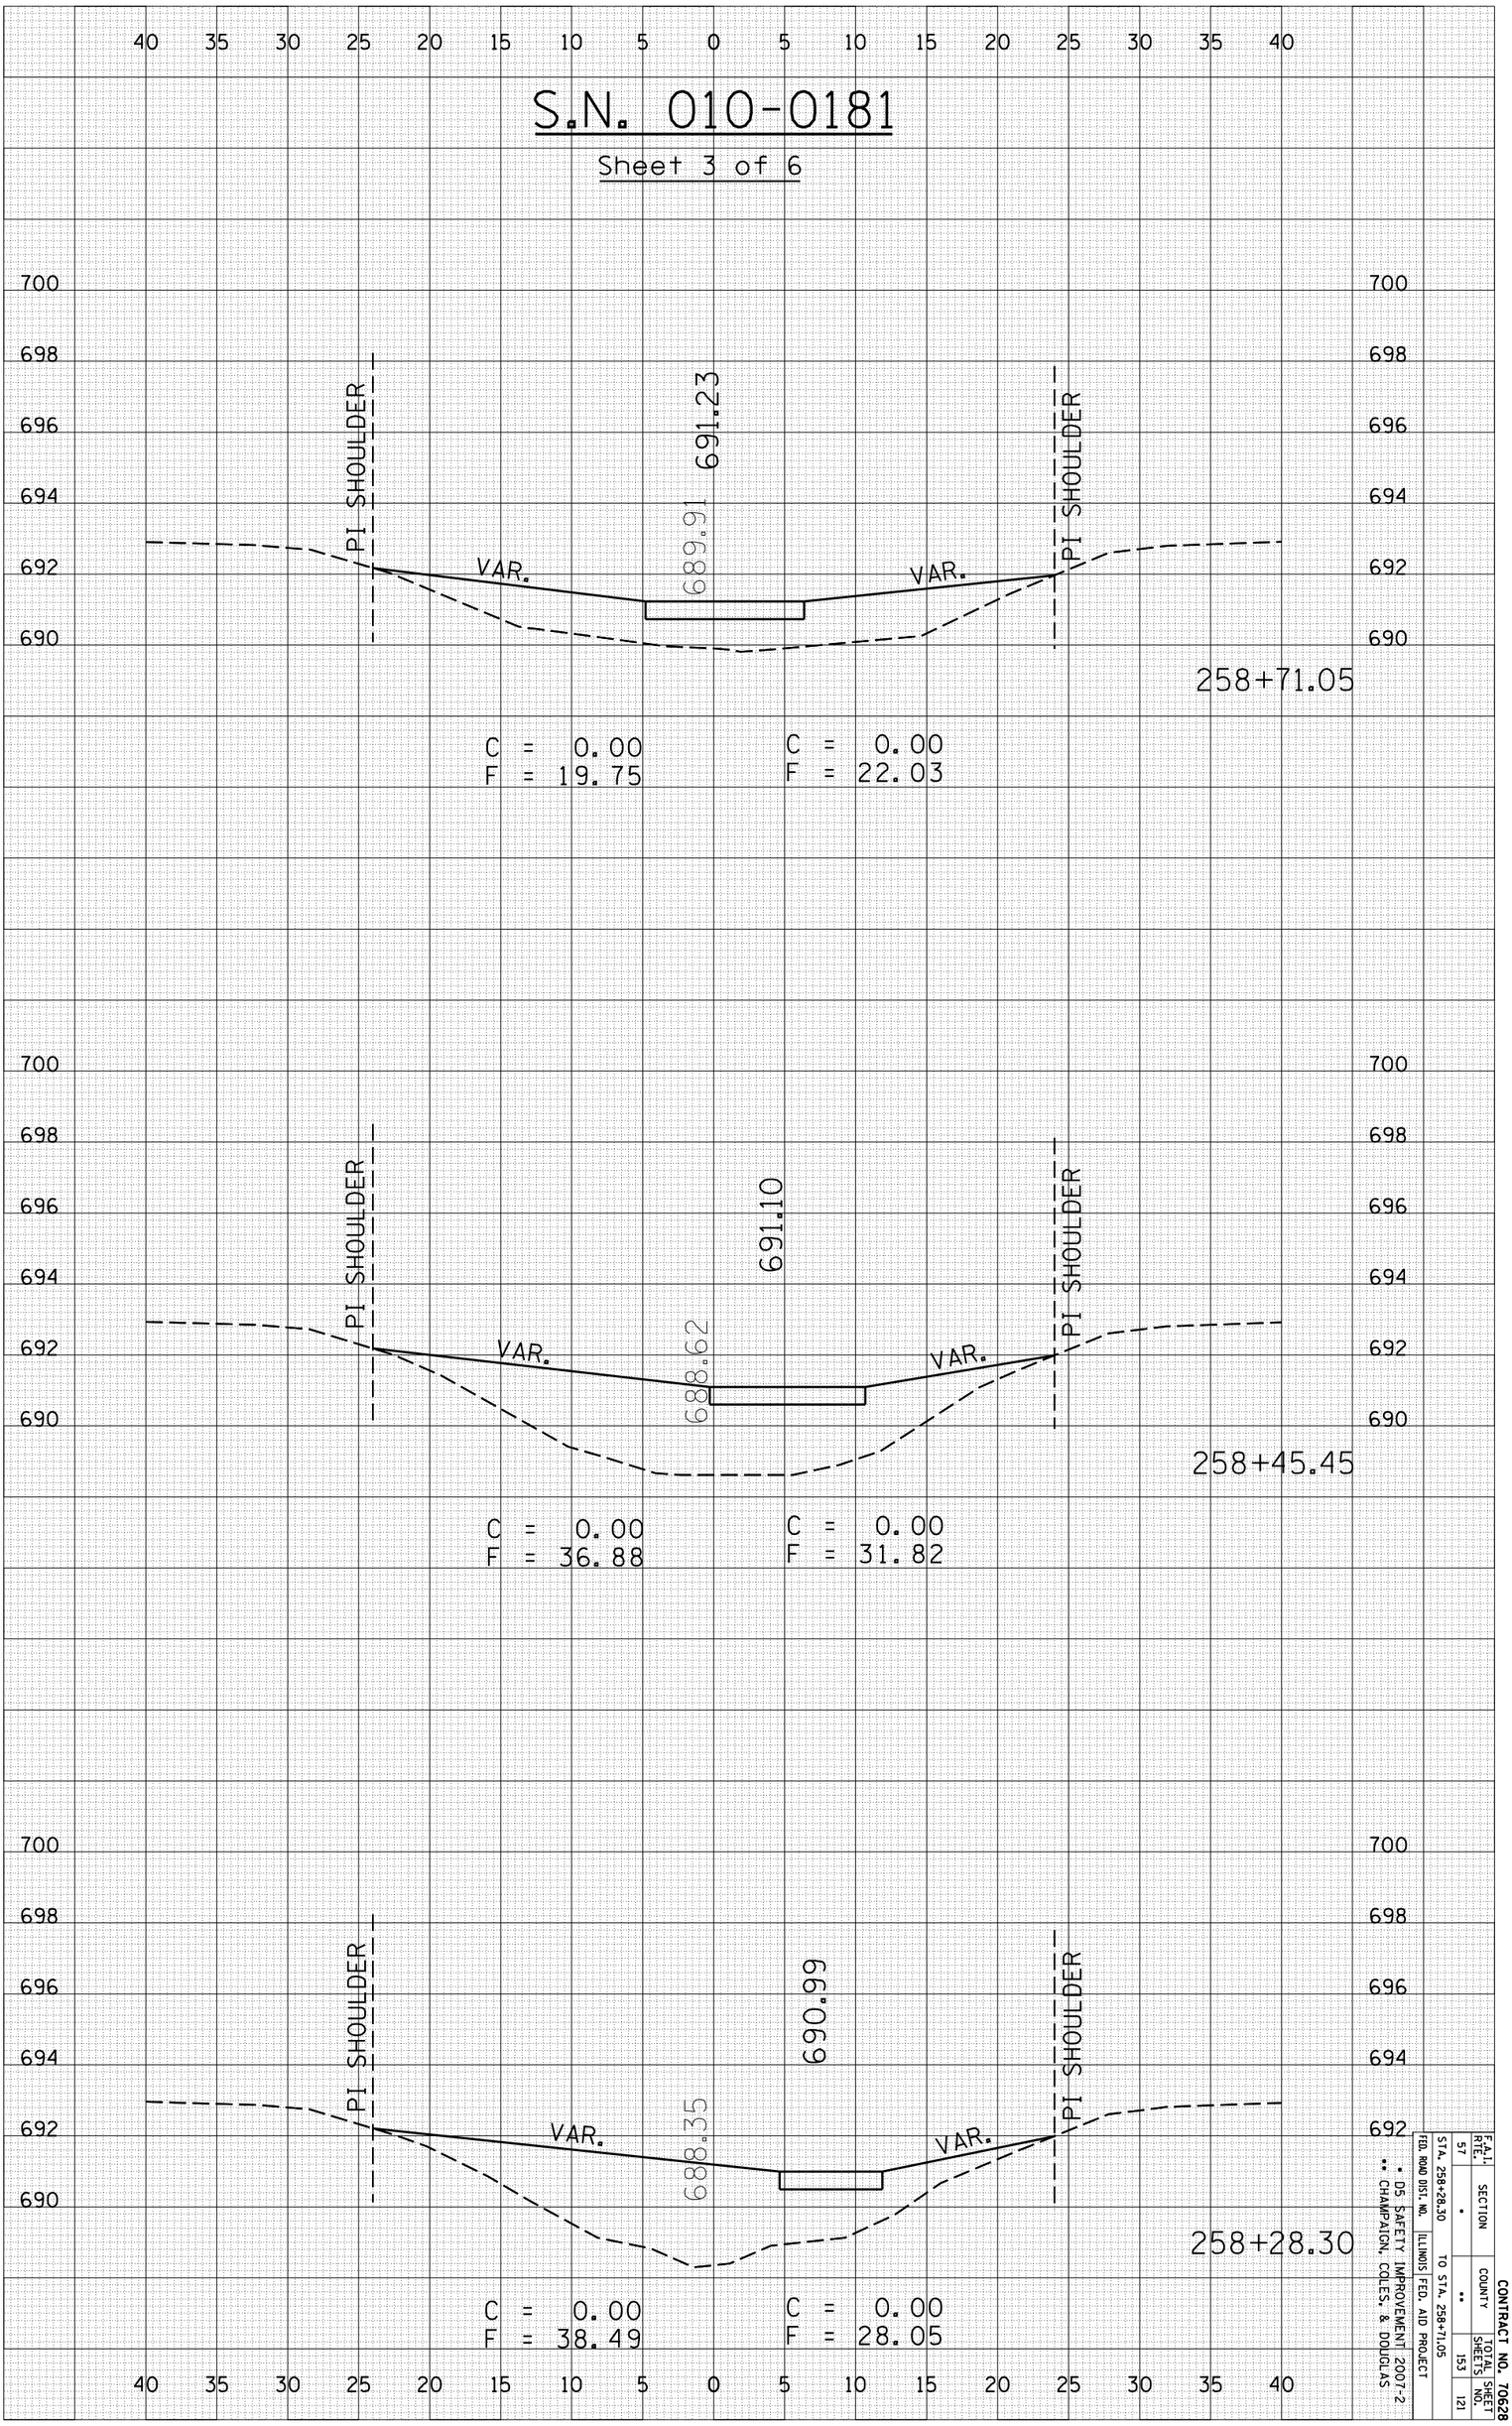

CONTRACT NO. 70628

F.A.I. RTE.	SECTION	COUNTY	TOTAL SHEETS	SHEET NO.
57	•	••	153	121

STA. 258+28.30 TO STA. 258+71.05

FED. ROAD DIST. NO. ILLINOIS FED. AID PROJECT

• DS SAFETY IMPROVEMENT 2007-2

•• CHAMPAIGN, COLES, & DOUGLAS