CONTRACT NO. 74003

| F.A.P. RTE. | SECTION | COUNTY | TOTAL SHEETS | SHEET NO. |
|---|---|---|---|---|
| 328 | (8BR-1)B-1 | WAYNE | 68 | 35 |
| STA. 719+00.00 | | TO STA. 719+21.59 | | |
| FED. ROAD DIST. NO. | ILLINOIS | FED. AID PROJECT | | |

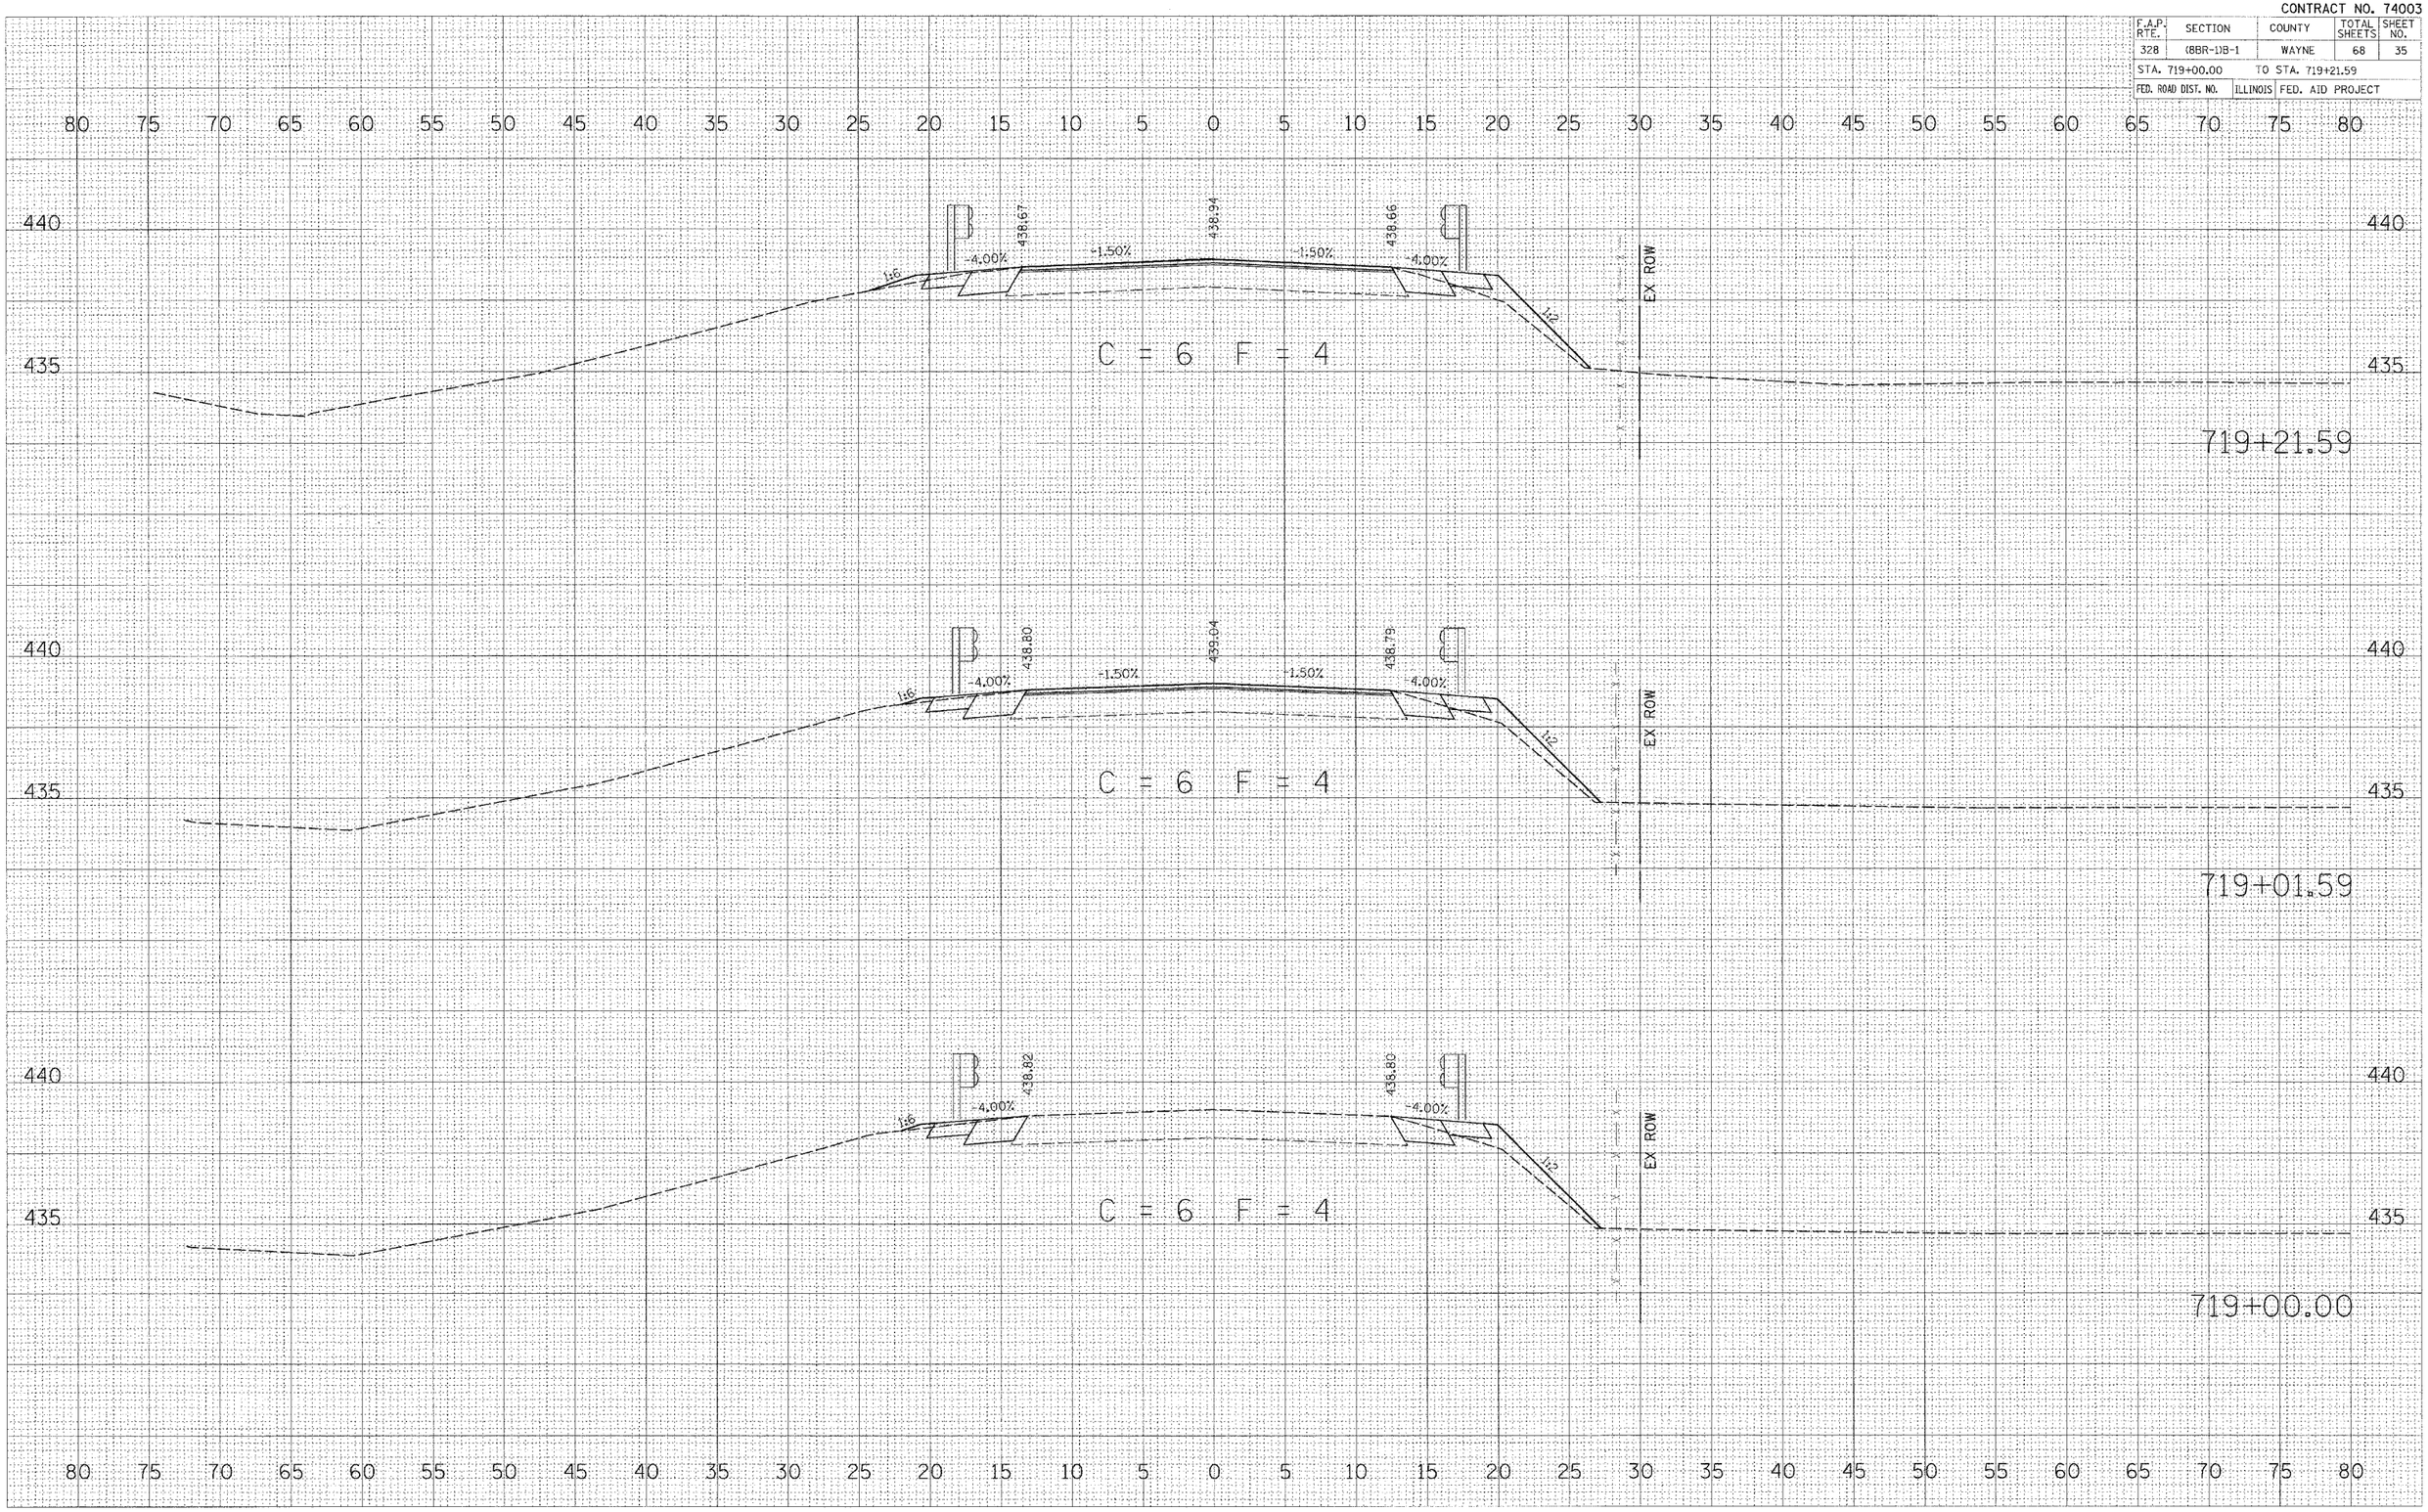


FINAL SURVEY | NOTE BOOK NO. | SURVEYED | PLOTTED | TEMPLATE | AREAS | AREAS CHECKED | BY | DATE

ORIGINAL SURVEY | NO. | SURVEYED | PLOTTED | TEMPLATE | AREAS | AREAS CHECKED | BY | DATE

PLOT DATE = 3/16/2007
FILE NAME = i:\06055\Cad\Downscope\Construction Plans\10-096-0020_Y-sections.dgn
PLOT SCALE = 5.000 ' / IN.
USER NAME = smuentnich

**FAP ROUTE 328 (US 45) SN# 096-0020 CROSS SECTION SHEET**