CONTRACT NO. 74003

F.A.P. RTE.	SECTION	COUNTY	TOTAL SHEETS	SHEET NO.
*	**	***	68	48
STA.		TO STA.		
FED. ROAD DIST. NO.	ILLINOIS	FED. AID PROJECT		

* FAP 332 (IL 1); FAP 328 (US 45)
** 101B-1; (8BR-1)B-1
*** WABASH / WAYNE

INSTALL WIDTH RESTRICTION SIGNS

(A) 1 - EACH (60 x 48)
"BRIDGE CONSTRUCTION
3 MILES AHEAD
MAXIMUM WIDTH
10 FT 4 IN"
TO BE INSTALLED JUST SOUTH OF IL 1/IL 130 INTERSECTION NORTH OF GRAYVILLE

(B) 1 - EACH (60 x 48)
"BRIDGE CONSTRUCTION
13 MILES AHEAD
MAXIMUM WIDTH
10 FT 4 IN"
TO BE INSTALLED JUST NORTH OF IL 1/IL 15 INTERSECTION AT MT CARMEL

(C) 1 - EACH (60 x 48)
"BRIDGE CONSTRUCTION
6 MILES AHEAD
MAXIMUM WIDTH
10 FT 4 IN"
TO BE INSTALLED SOUTH OF KEENSBURG ON IL 1

(D) 1 - EACH (30 x 12)
"MAX WIDTH"
"9'-6"
INSTALLED UNDER EACH W20-4(O)-48-ONE LANE ROAD AHEAD SIGNS

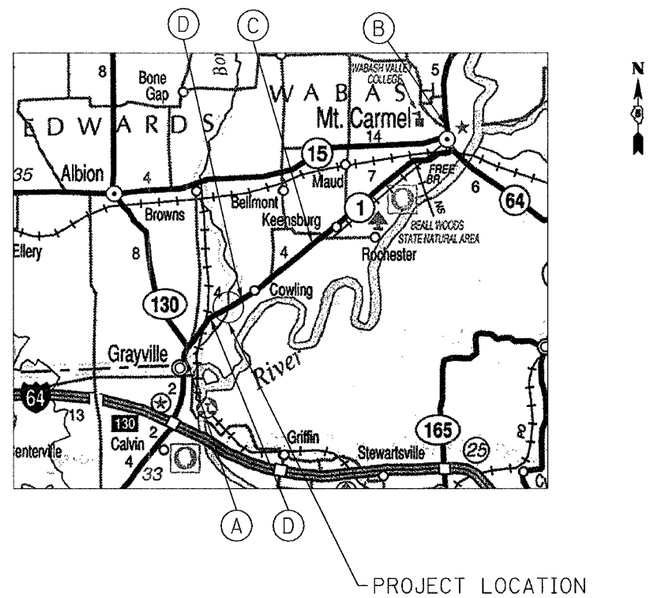

REVISIONS	
NAME	DATE

COOMBE-BLOXDORF P.C.
Engineers / Land Surveyors
Springfield, Illinois
Design Firm License No. 184-002703

ILLINOIS DEPARTMENT OF TRANSPORTATION

STAGING WIDTH RESTRICTION SIGNAGE
FAP ROUTE 332 (IL ROUTE 1)
OVER BONPAS CREEK
SECTION 101B-1
WABASH COUNTY

SCALE: N.T.S.
DATE:
DRAWN BY CFC
CHECKED BY

Plot Date: 3/17/2027
PLOT TIME: 11:32:57 AM
FILE NAME: E:\Projects\Construction_Plans\16_staging-width-restriction-signage-map.dgn
PLOT SCALE: 1:40000 / IN.
USERNAME: Downscope\Construction_Plans\6_staging-width-restriction-signage-map.dgn