CONTRACT NO. 74143

F.A.P. RTE.	SECTION	COUNTY	TOTAL SHEETS	SHEET NO.
332	(F-1,1)RS-4	CLARK	46	33
STA.		TO STA.		
FED. ROAD DIST. NO.	ILLINOIS	FED. AID PROJECT		

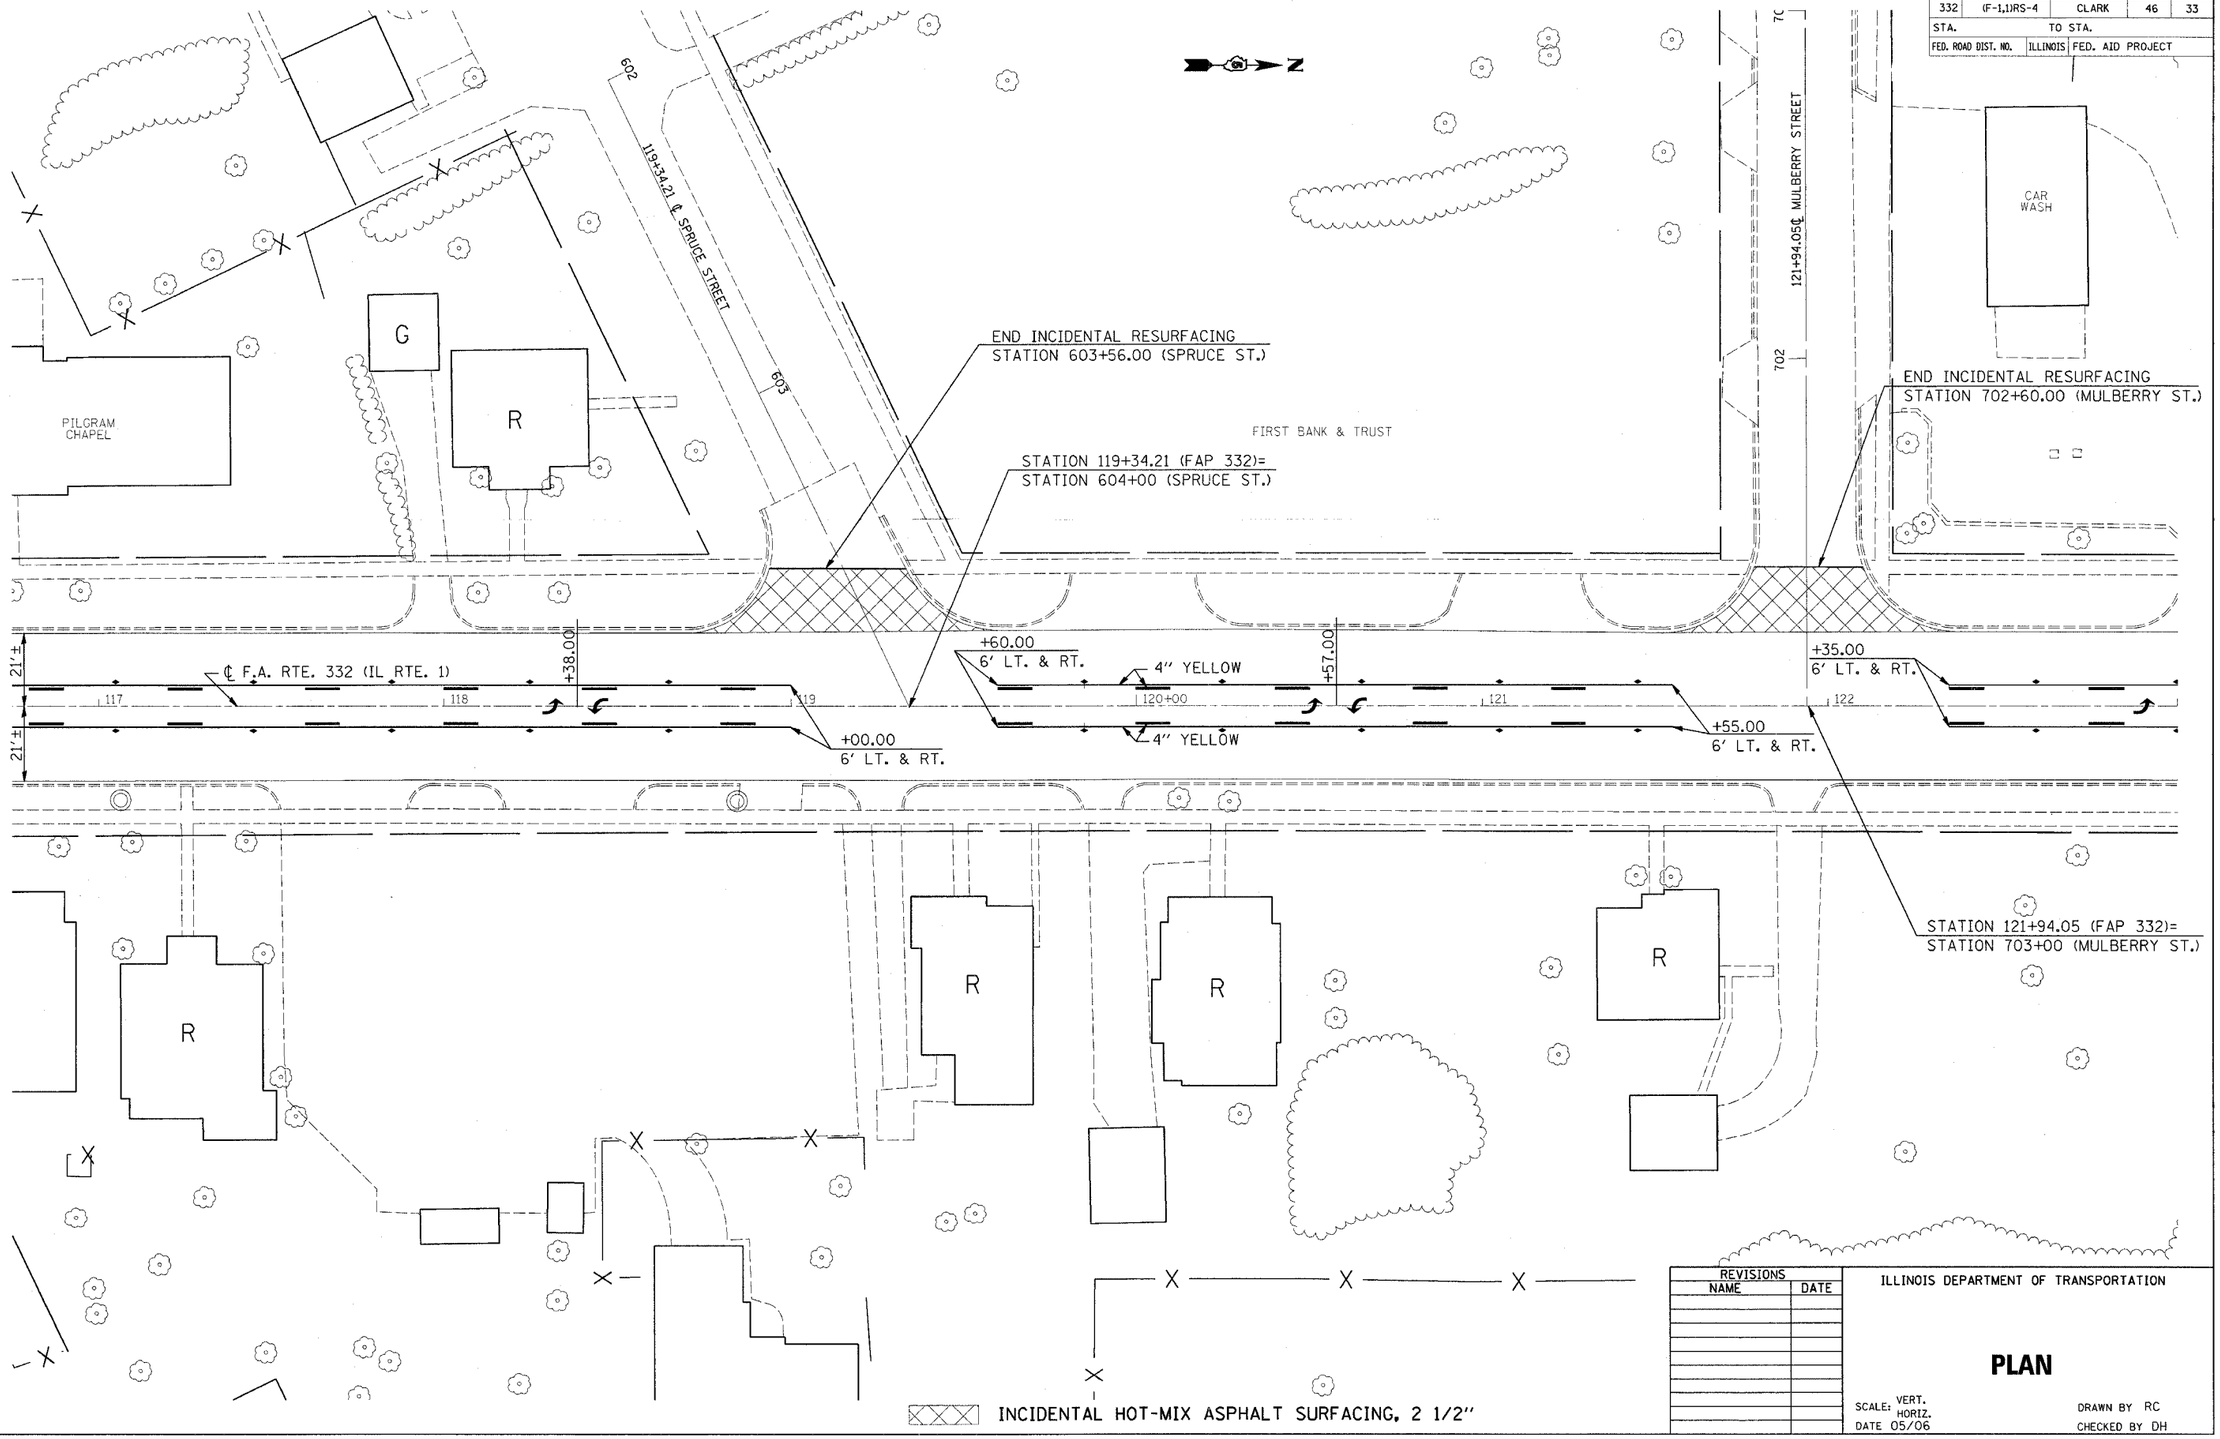

REVISIONS	
NAME	DATE

ILLINOIS DEPARTMENT OF TRANSPORTATION

PLAN

SCALE: VERT. HORIZ.
DATE 05/06

DRAWN BY RC
CHECKED BY DH

PLOT DATE = 3/13/2007
FILE NAME = c:\proj\ests\74143st\74143st-prog_sheets1.dgn
PLOT SCALE = 20.000 ' / IN.
USER NAME = steffenmk