CONTRACT NO. 74198

F.A. RTE.	SECTION	COUNTY	TOTAL SHEETS	SHEET NO.
*	**	***	12	7
STA.		TO STA.		
FED. ROAD DIST. NO.	ILLINOIS	FED. AID PROJECT		

* VARIOUS
** D-7 PAVT PATCHING 2007-2
*** VARIOUS

CLARK COUNTY

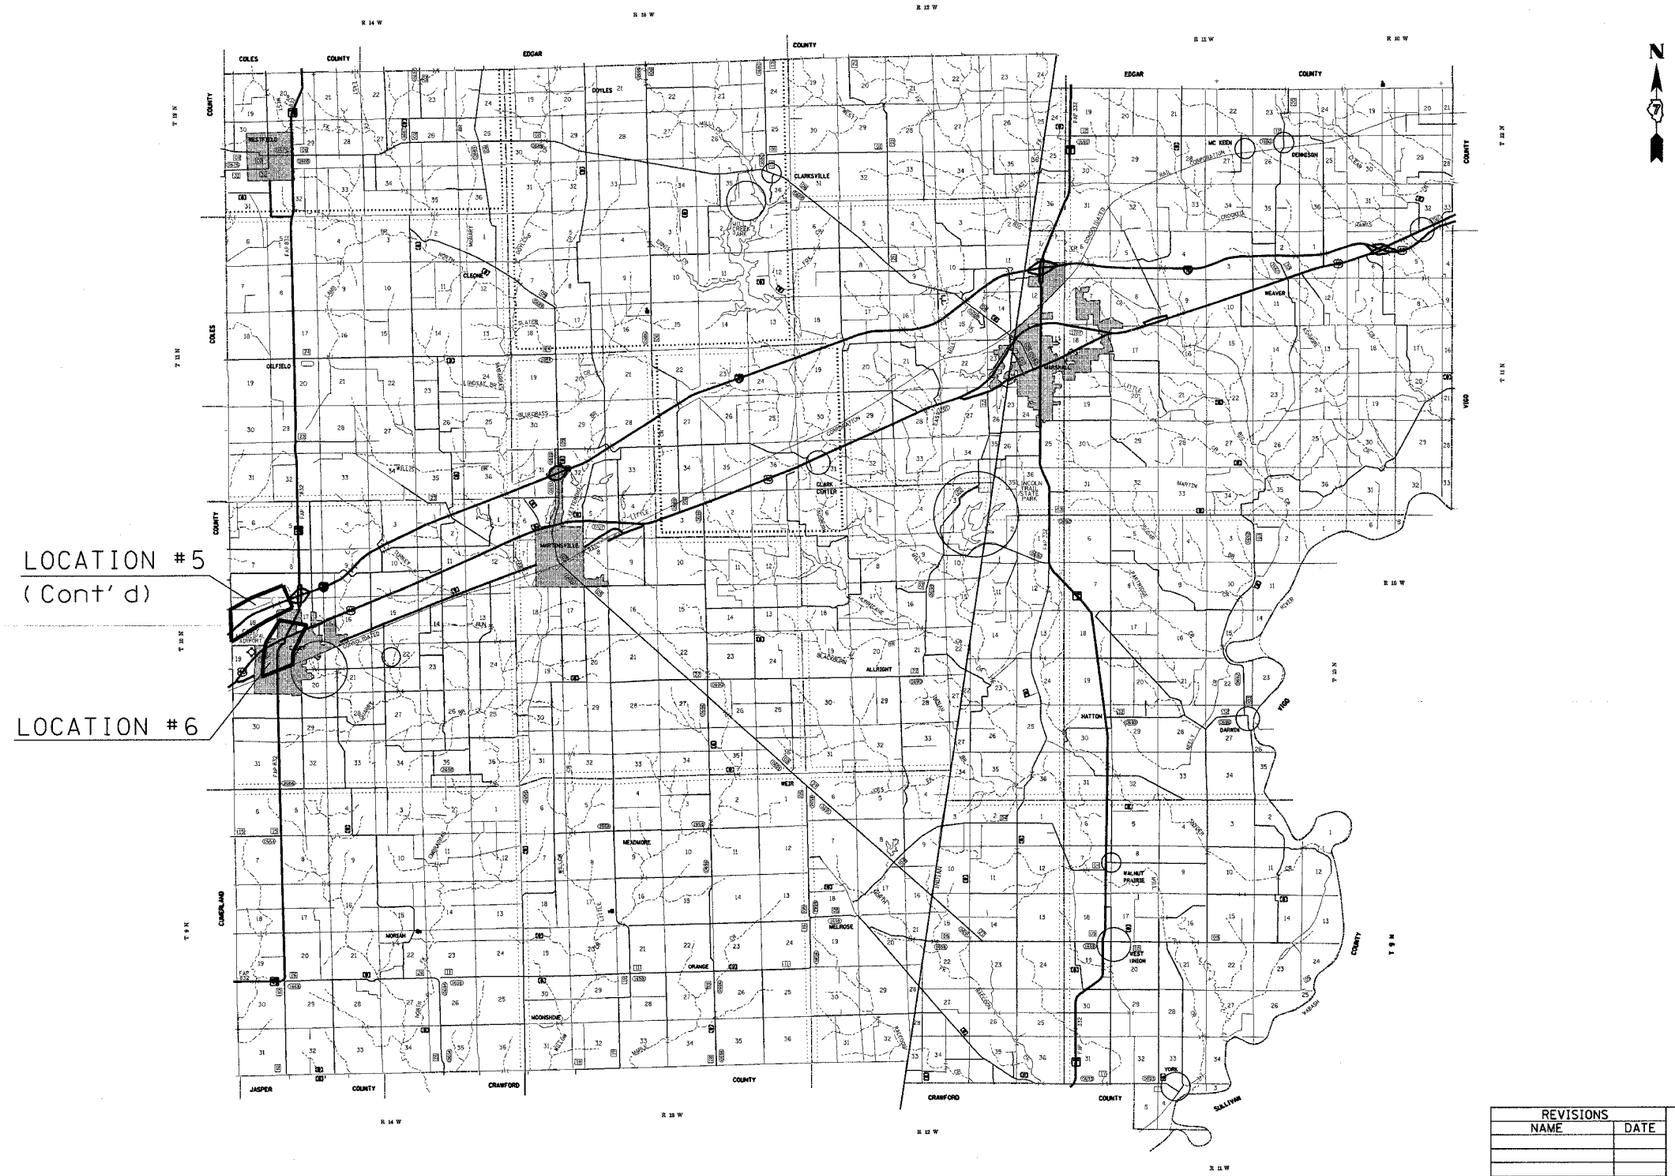

REVISIONS	
NAME	DATE

ILLINOIS DEPARTMENT OF TRANSPORTATION

LOCATION MAPS

SCALE: VERT. HORIZ.
DATE
DRAWN BY
CHECKED BY

PLOT DATE = 3/12/2007
FILE NAME = c:\projects\74198d\shtcover_74198.dgn
PLOT SCALE = 50.0000 ' / IN.
USER NAME = swartzrw