FAP ROUTE	SECTION	COUNTY	TOTAL SHEETS	SHEET NO
785	137BR	BOND	29	7
STA. 1527+00.00		TO STA. 1529+50.00		
CONTRACT NO.: 76279				

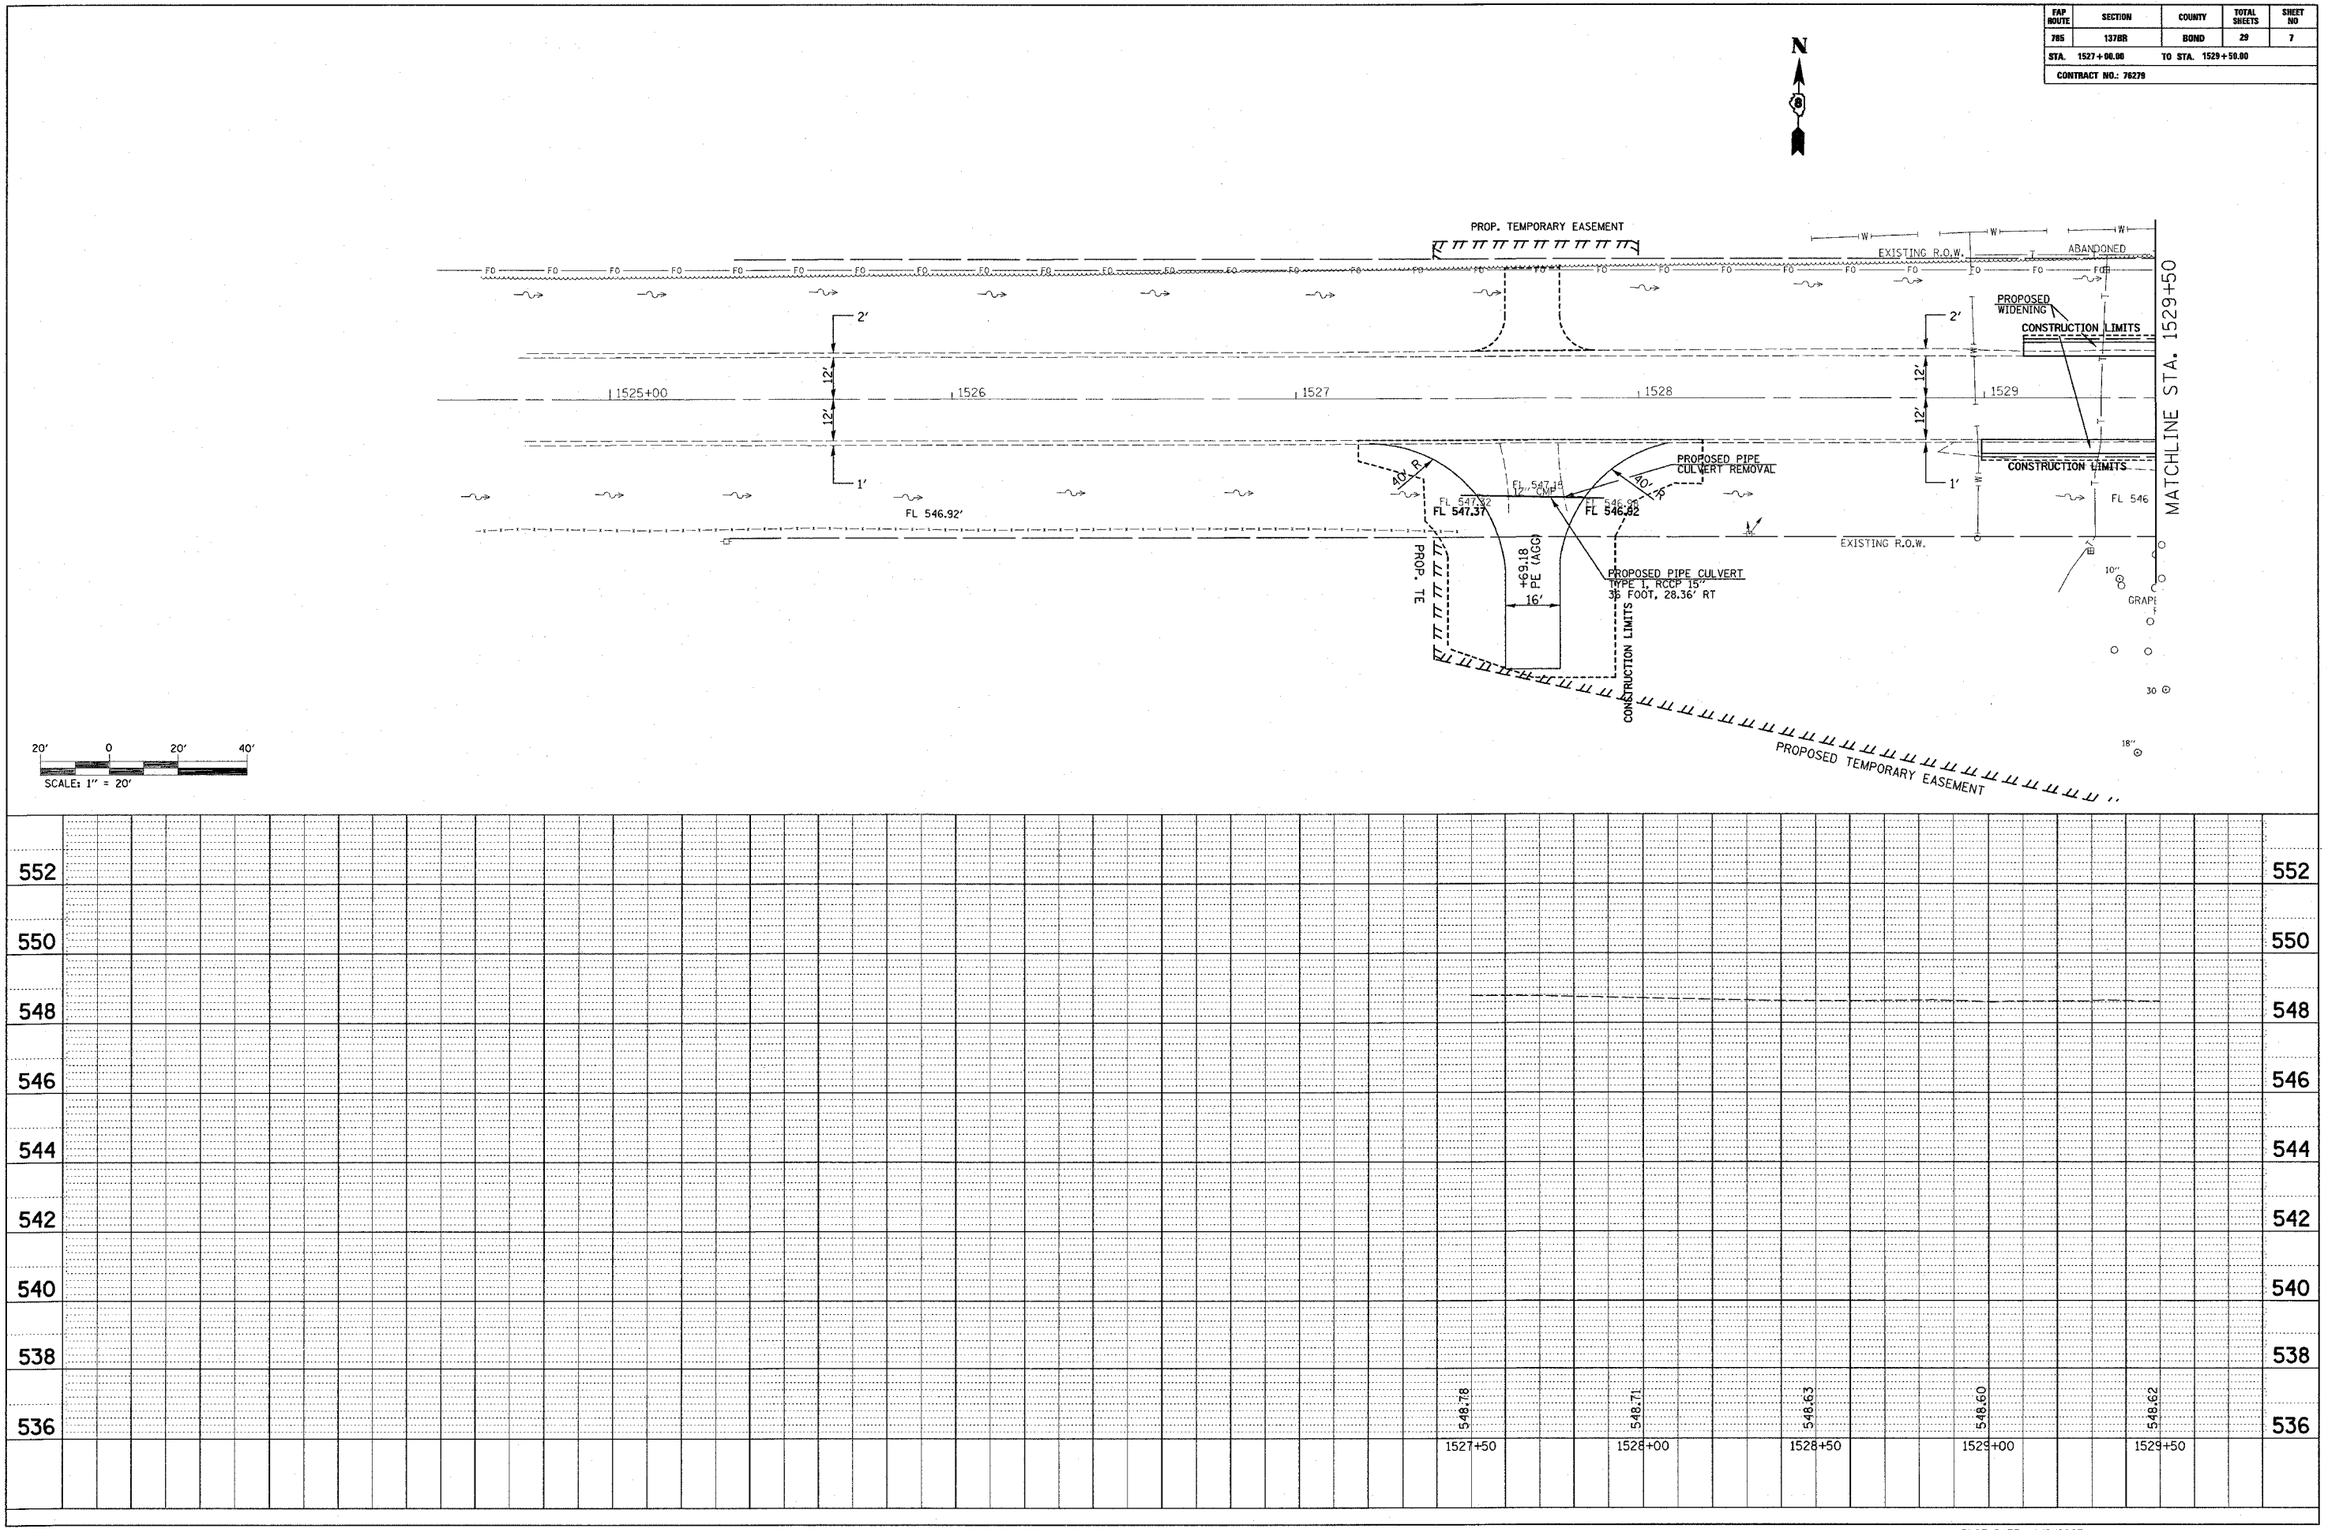

PLAN
NOTE BOOK NO.
SURVEYED
PLOTTED
ALIGNMENT CHECKED
RT. OF WAY CHECKED
CADD FILE NAME
BY
DATE

PROFILE
NOTE BOOK NO.
SURVEYED
PLOTTED
GRADES CHECKED
B.M. NOTED
STRUCTURE NOTATNS CHKD
BY
DATE

$$DATE$$
4/2/2007
c:\projects\ed00691\plan\pln023a.dgn
•REF-pplt
•REF-pplt
•REF-pplt
•REF-pplr

PLOT DATE: 4/2/2007