CONTRACT NO. 76279

F.A.P. RTE.	SECTION	COUNTY	TOTAL SHEETS	SHEET NO.
785	137BR	BOND	29	14
STA.	TO STA.			
FED. ROAD DIST. NO.	ILLINOIS	FED. AID PROJECT		

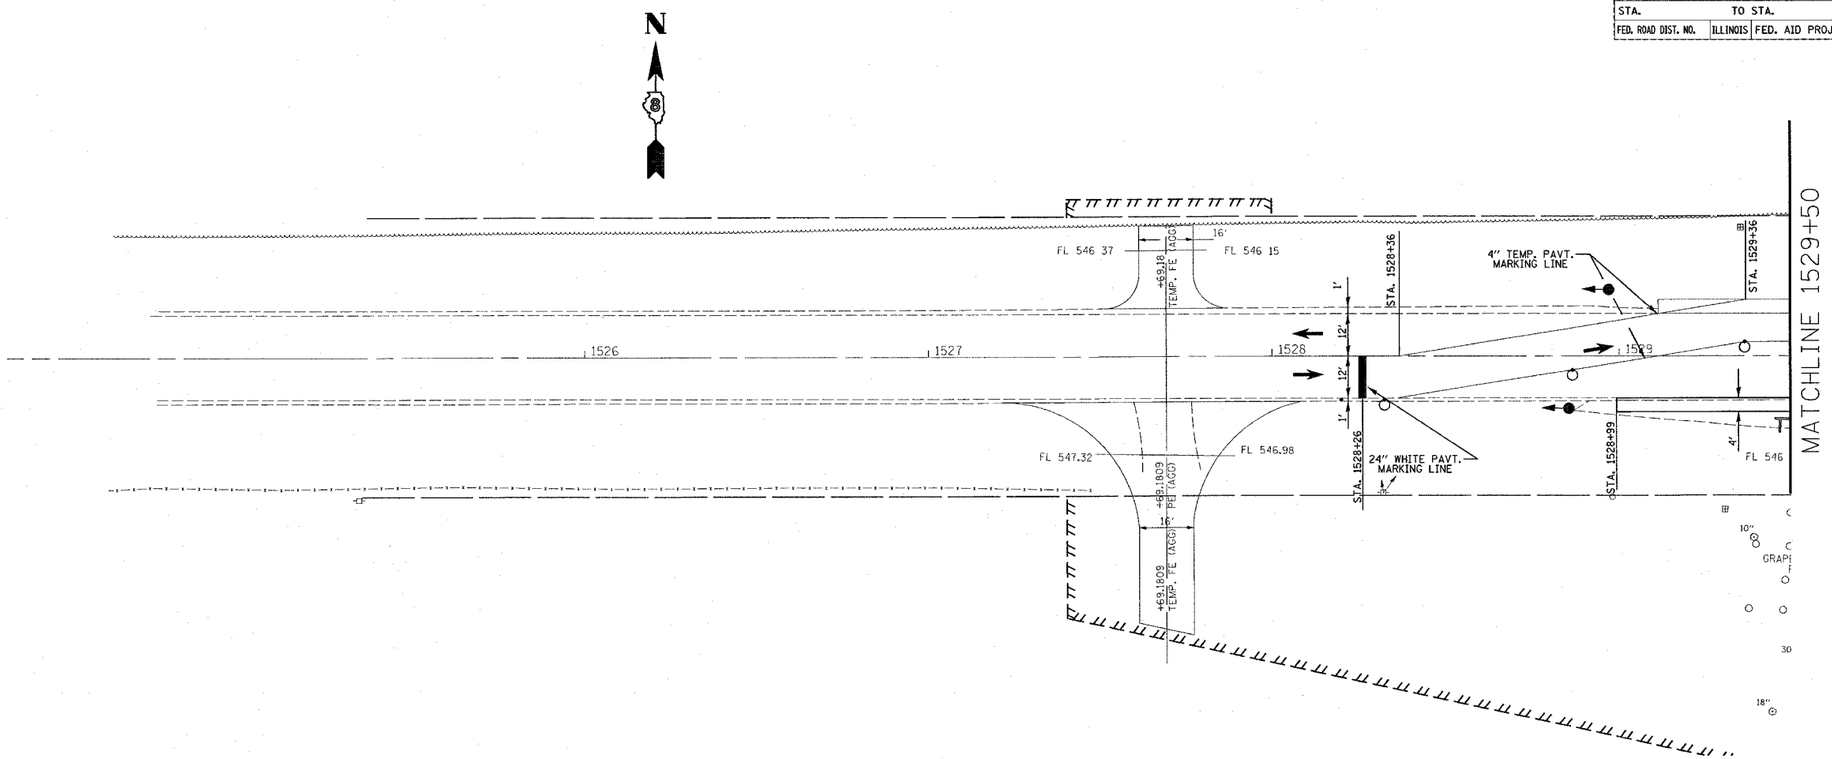

LEGEND:

- REMOVAL
- TEMPORARY CONCRETE BARRIER
- IMPACT ATTENUATOR
- DRUM WITH STEADY BURNING LIGHT
- SIGNALIZED TWO-WAY LANE
- TEMPORARY TRAFFIC SIGNAL
- TYPE III BARRICADE

PLOT DATE = 4/2/2007
FILE NAME = c:\projects\e8086fl\plan\pln023a.dgn
PLOT SCALE = 20.000 ' / IN.
USER NAME = osmarton

REVISIONS NAME	DATE

ILLINOIS DEPARTMENT OF TRANSPORTATION

STAGE CONSTRUCTION STAGE 1B

FAP ROUTE 785
SECTION 137BR
BOND COUNTY

SCALE: VERT. HORIZ.
DATE
DRAWN BY
CHECKED BY