CONTRACT NO. 76279

F.A.P. RTE.	SECTION	COUNTY	TOTAL SHEETS	SHEET NO.
785	137BR	BOND	29	20
STA.		TO STA.		
FED. ROAD DIST. NO.	ILLINOIS	FED. AID PROJECT		

WIDE LOADING SIGNING
IL 140 OVER LITTLE SILER CREEK

NOTES

1. ALL SIGNS REQUIRED WILL BE SUPPLIED TO THE CONTRACTOR BY I.D.O.T.
2. THE CONTRACTOR SHALL FURNISH THE POSTS AND ERECT SIGNS AT THE LOCATIONS SHOWN ON THIS SHEET, AS DIRECTED BY THE R.E./R.T. THE POSTS SHALL REMAIN THE PROPERTY OF THE CONTRACTOR.
3. THE CONTRACTOR SHALL GIVE ILLINOIS DEPARTMENT OF TRANSPORTATION, BUREAU OF OPERATIONS TWO WEEKS NOTICE FOR THE SIGNS. THE CONTRACTOR SHALL PICK UP THE SIGNS AT THE T.M. BUILDING IN FAIRVIEW HGTS., AND RETURN THEM UPON COMPLETION OF THE CONTRACT. CONTACT JEAN SLAPE AT 346-3289.
4. THE ABOVE NOTED WORK SHALL BE PAID FOR AT THE CONTRACT UNIT PRICE, LUMP SUM, FOR WIDE LOADING SIGNING AND NO OTHER COMPENSATION WILL BE ALLOWED.
5. SIGN SPACING WILL BE 400′ OR TO FIT FIELD CONDITIONS.
6. THE HEIGHT TO THE BOTTOM OF THE LOWEST SIGN SHALL NOT BE LESS THAN 6′.

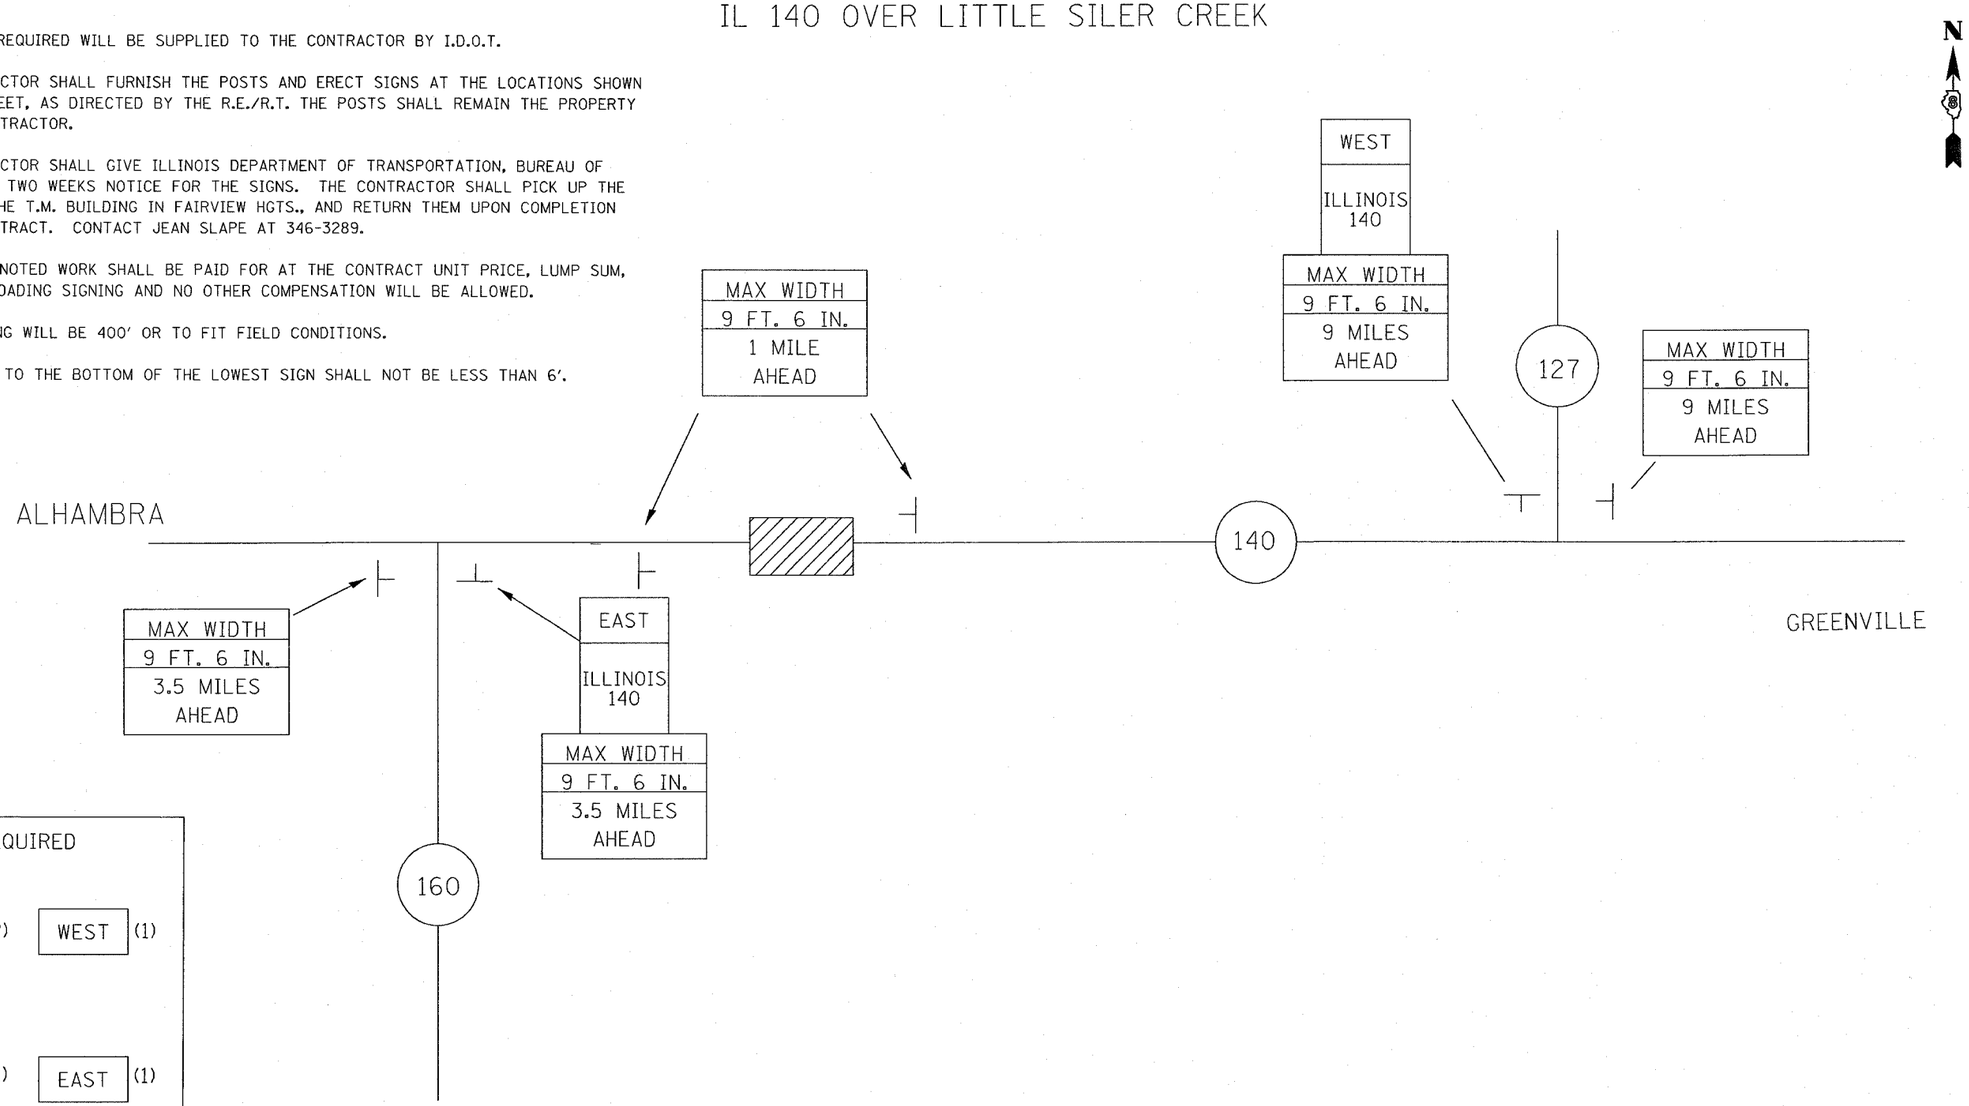

SIGNS REQUIRED

MAX WIDTH 9 FT. 6 IN. 1 MILE AHEAD	(2)	WEST	(1)
MAX WIDTH 9 FT. 6 IN. 3.5 MILES AHEAD	(2)	EAST	(1)
MAX WIDTH 9 FT. 6 IN. 9 MILES AHEAD	(2)	ILLINOIS 140	(2)

REVISIONS NAME	DATE

ILLINOIS DEPARTMENT OF TRANSPORTATION

WIDE LOAD SIGNING DETAIL

FAP ROUTE 785
SECTION 137BR
BOND COUNTY

PLOT DATE = 4/2/2007
FILE NAME = c:\pwcs_pcs\sa\sa0869\1\plan\sln0023a.dgn
PLOT SCALE = 20.000 ' / IN.
USER NAME = cameron