CONTRACT NO. 76902

F.A.P. RTE.	SECTION	COUNTY	TOTAL SHEETS	SHEET NO.
785	134-1BR-2	MADISON	56	49

STA. 619+00.00 TO STA. 620+00.00

FED. ROAD DIST. NO. | ILLINOIS | FED. AID PROJECT

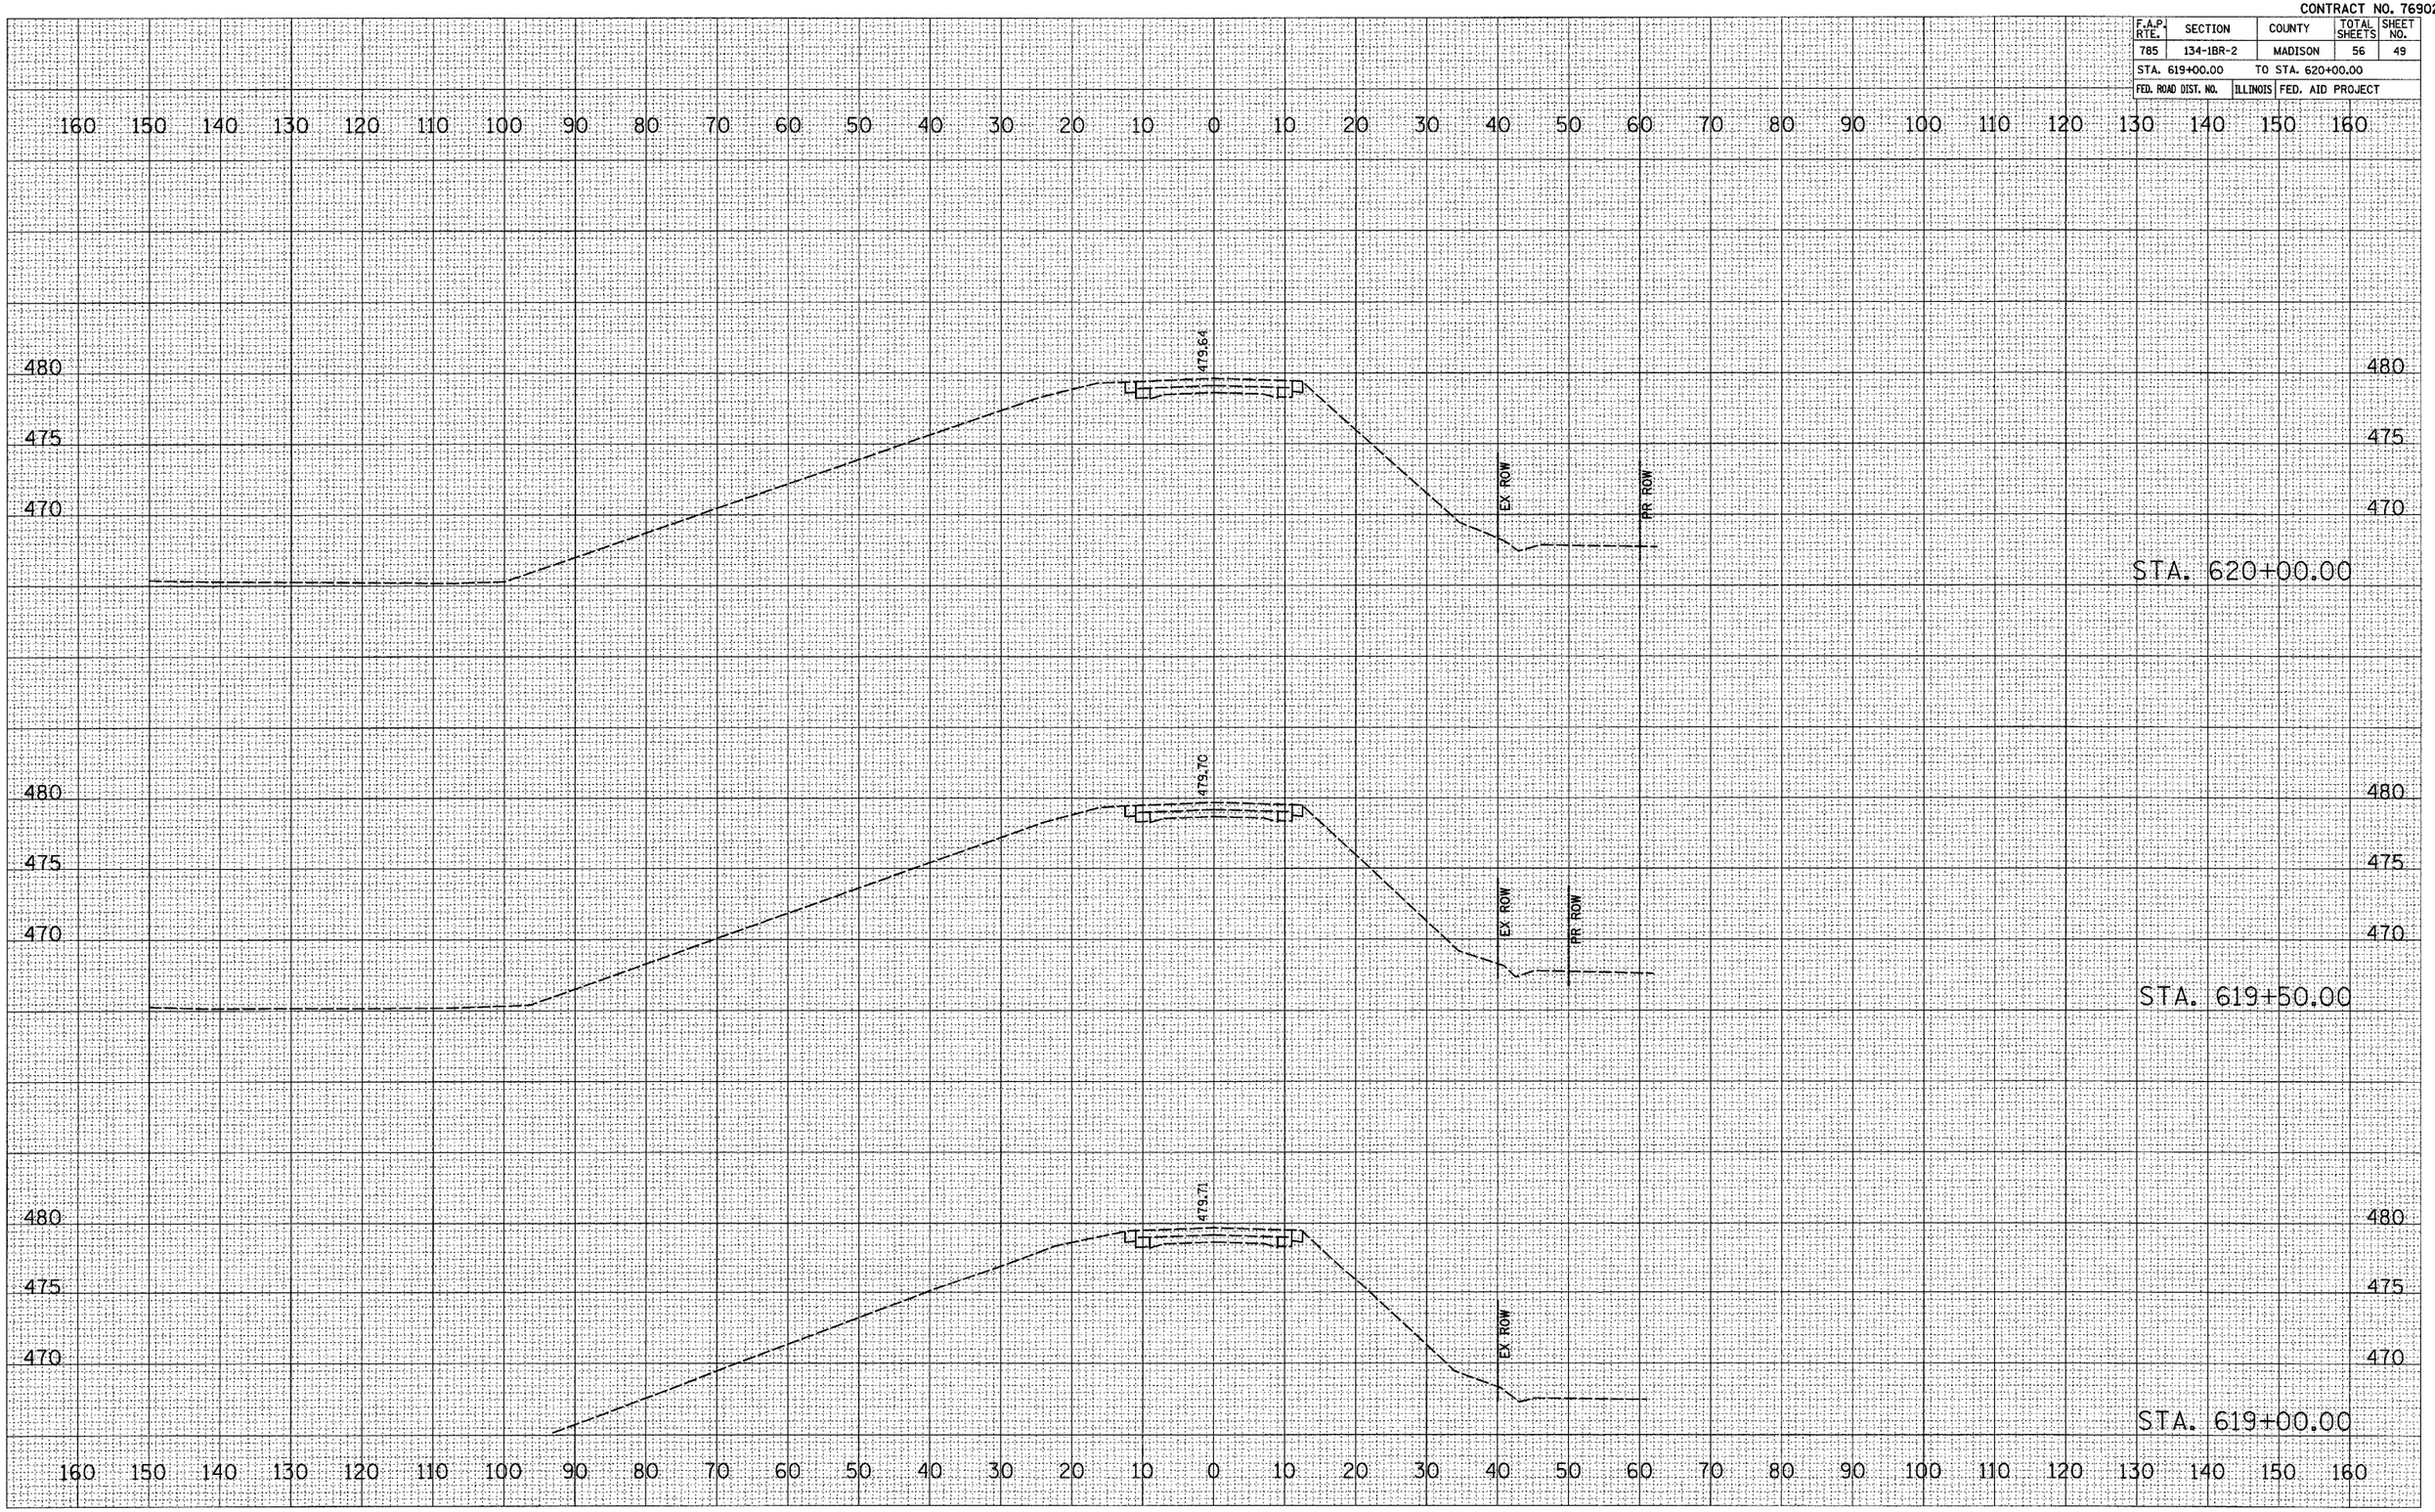

FINAL SURVEY | NOTE BOOK NO. | SURVEYED | PLOTTED | TEMPLATE | AREAS | AREAS CHECKED | BY | DATE

ORIGINAL SURVEY | NO. | SURVEYED | PLOTTED | AREAS | AREAS CHECKED | BY | DATE

PLOT DATE = 03/21/2007
FILE NAME = H:\P\25004\Technical Production\Structural\Sheets\Cross Sections\xsh:005.dgn
PLOT SCALE = 10.0000 ' / IN.
REFERENCE = REF

CROSS SECTIONS STA. 619+00 TO STA. 620+00