CONTRACT NO. 76902

| F.A.P. RTE. | SECTION | COUNTY | TOTAL SHEETS | SHEET NO. |
|---|---|---|---|---|
| 785 | 134-1BR-2 | MADISON | 56 | 56L |
| STA. | | TO STA. | | |
| FED. ROAD DIST. NO. | ILLINOIS | FED. AID PROJECT | | |

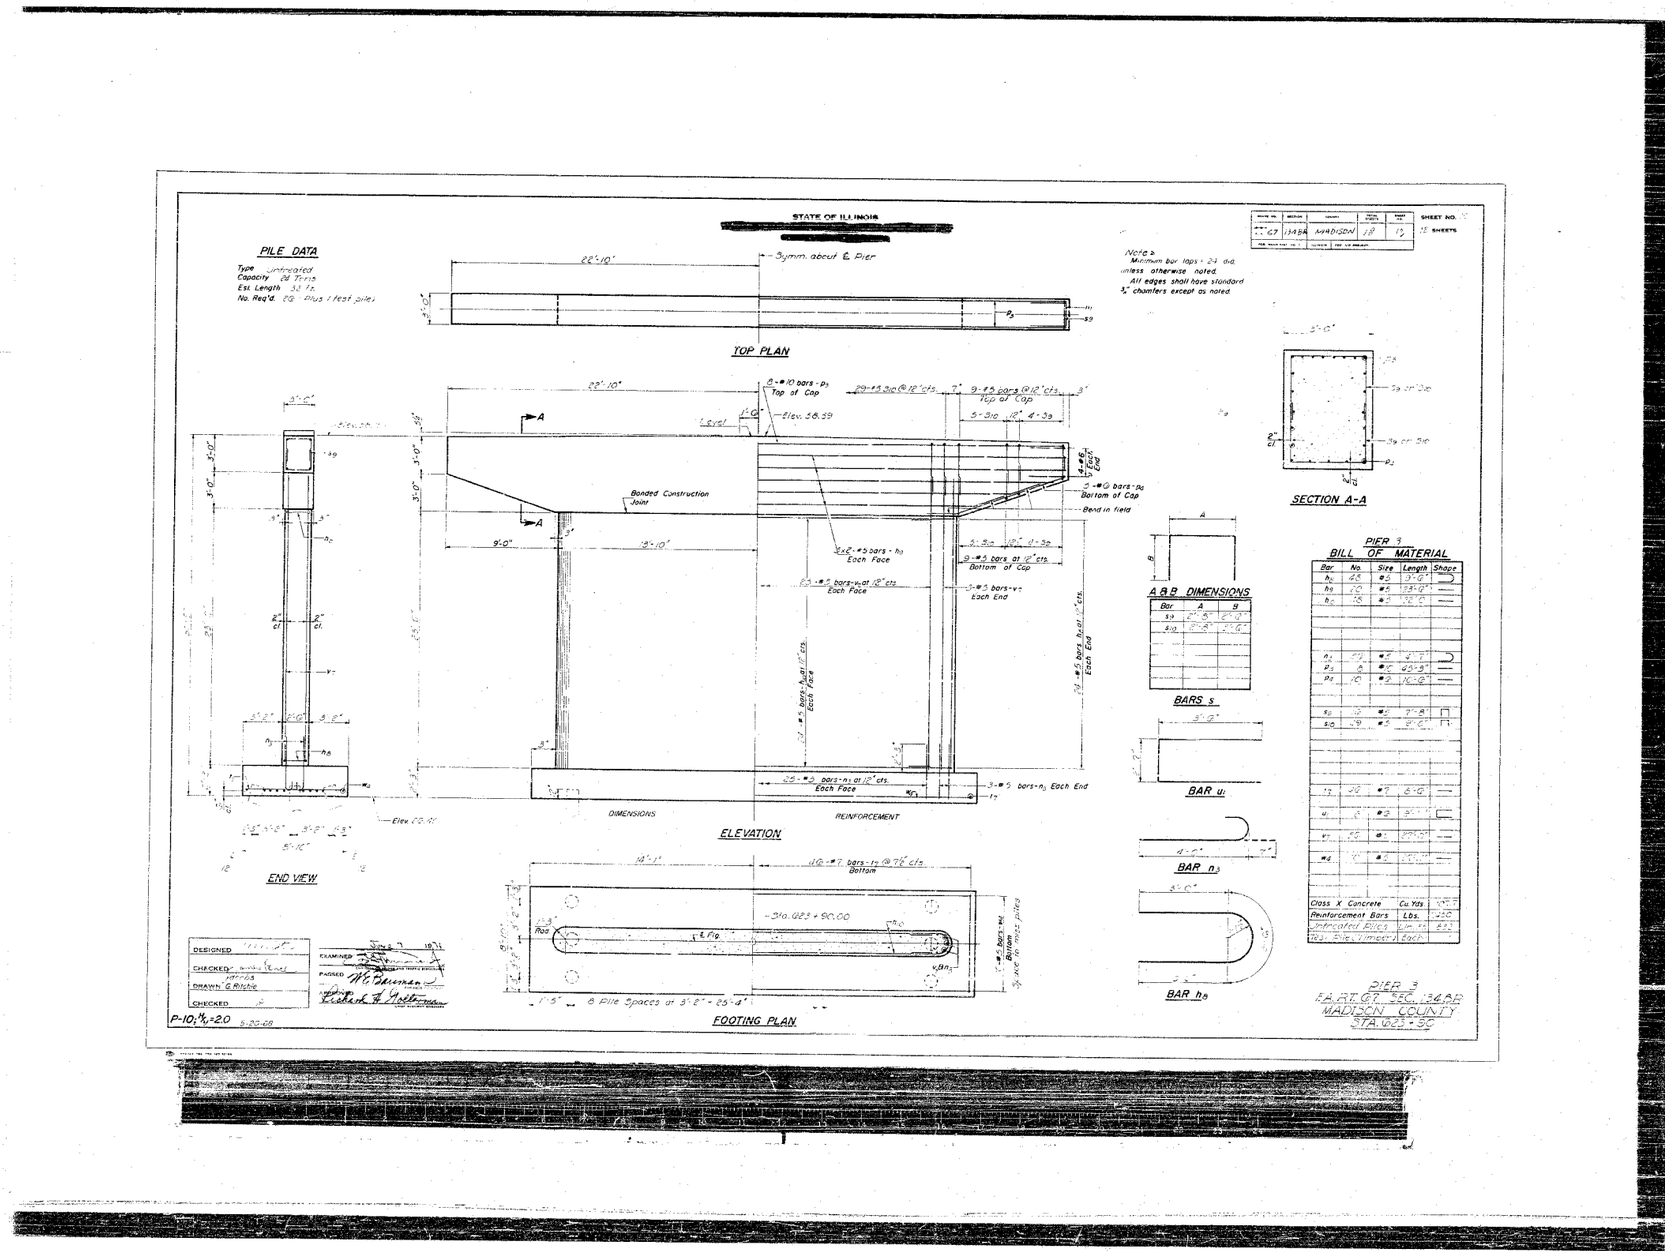


| REVISIONS | |
|---|---|
| NAME | DATE |

ILLINOIS DEPARTMENT OF TRANSPORTATION

EXISTING BRIDGE
PLANS
FYI

FAP ROUTE 785
SECTION 134-1BR-2
MADISON COUNTY

PLOT DATE = 3/22/2007
FILE NAME = c:\projects\ed00691\plan\pln023a.dgn
PLOT SCALE = 20.000 ' / IN.
USER NAME = osmantm