CONTRACT NO. 76939

F.A.P. RTE.	SECTION	COUNTY	TOTAL SHEETS	SHEET NO.
VAR	D-8 LS 2006-1	MADISON	9	6
STA.		TO STA.		
FED. ROAD DIST. NO.	ILLINOIS	FED. AID PROJECT		

STA 527+00 LT TO STA 540+25 LT																																						
AH	AI	AJ	
SO	PO	GA	SH	RM	GA	PO	PO	GA	SO	BS	GA	RO	SH	GA	BS	PO	GA	SO	SO	GA	SH	RM	GA	SO	PO	GA	RO	SO	GA	SH	PO	GA	BS	SO	GA	RO	PO	GA	RM	BS	GA	SO	PO	GA	SH	SO
BS	WO	BW	CO	BO	BW	WA	WA	BW	BO	WO	BW	BW	BW	BW	BO	CO	WA	WA	BW	BW	BW	BS	BS	BW	WA	CO	BW	BS	BO	BO	BW	BW	BW	WO	PO	RO	BW	BW	WA	BO	WA	BW	CO	BS	BS	BS

STA 527+00 LT TO STA 540+25 LT (CONT.)	
CC	CD	CE	
GA	RO	SO	GA	SH	PO	GA	BS	SO	GA	RM	BS	GA	PO	SO	GA	RO	PO	GA	SH	RM	GA	KC	BS	GA	SO	PO	GA	SO	PO	GA	SH	RM	GA	BS	RO	GA	SH	PO	GA
WA	WA	BW	BW	BW	WA	WA	BO	PO	RO	PO	PO	WA	BO	BW	BW	SH	BO	BS	BS	BS	BW	CO	RO	WA	PO	PO	BW	BW	BW	WA	BO	BS	BS	BS	BW	BW	WO	SH	BS

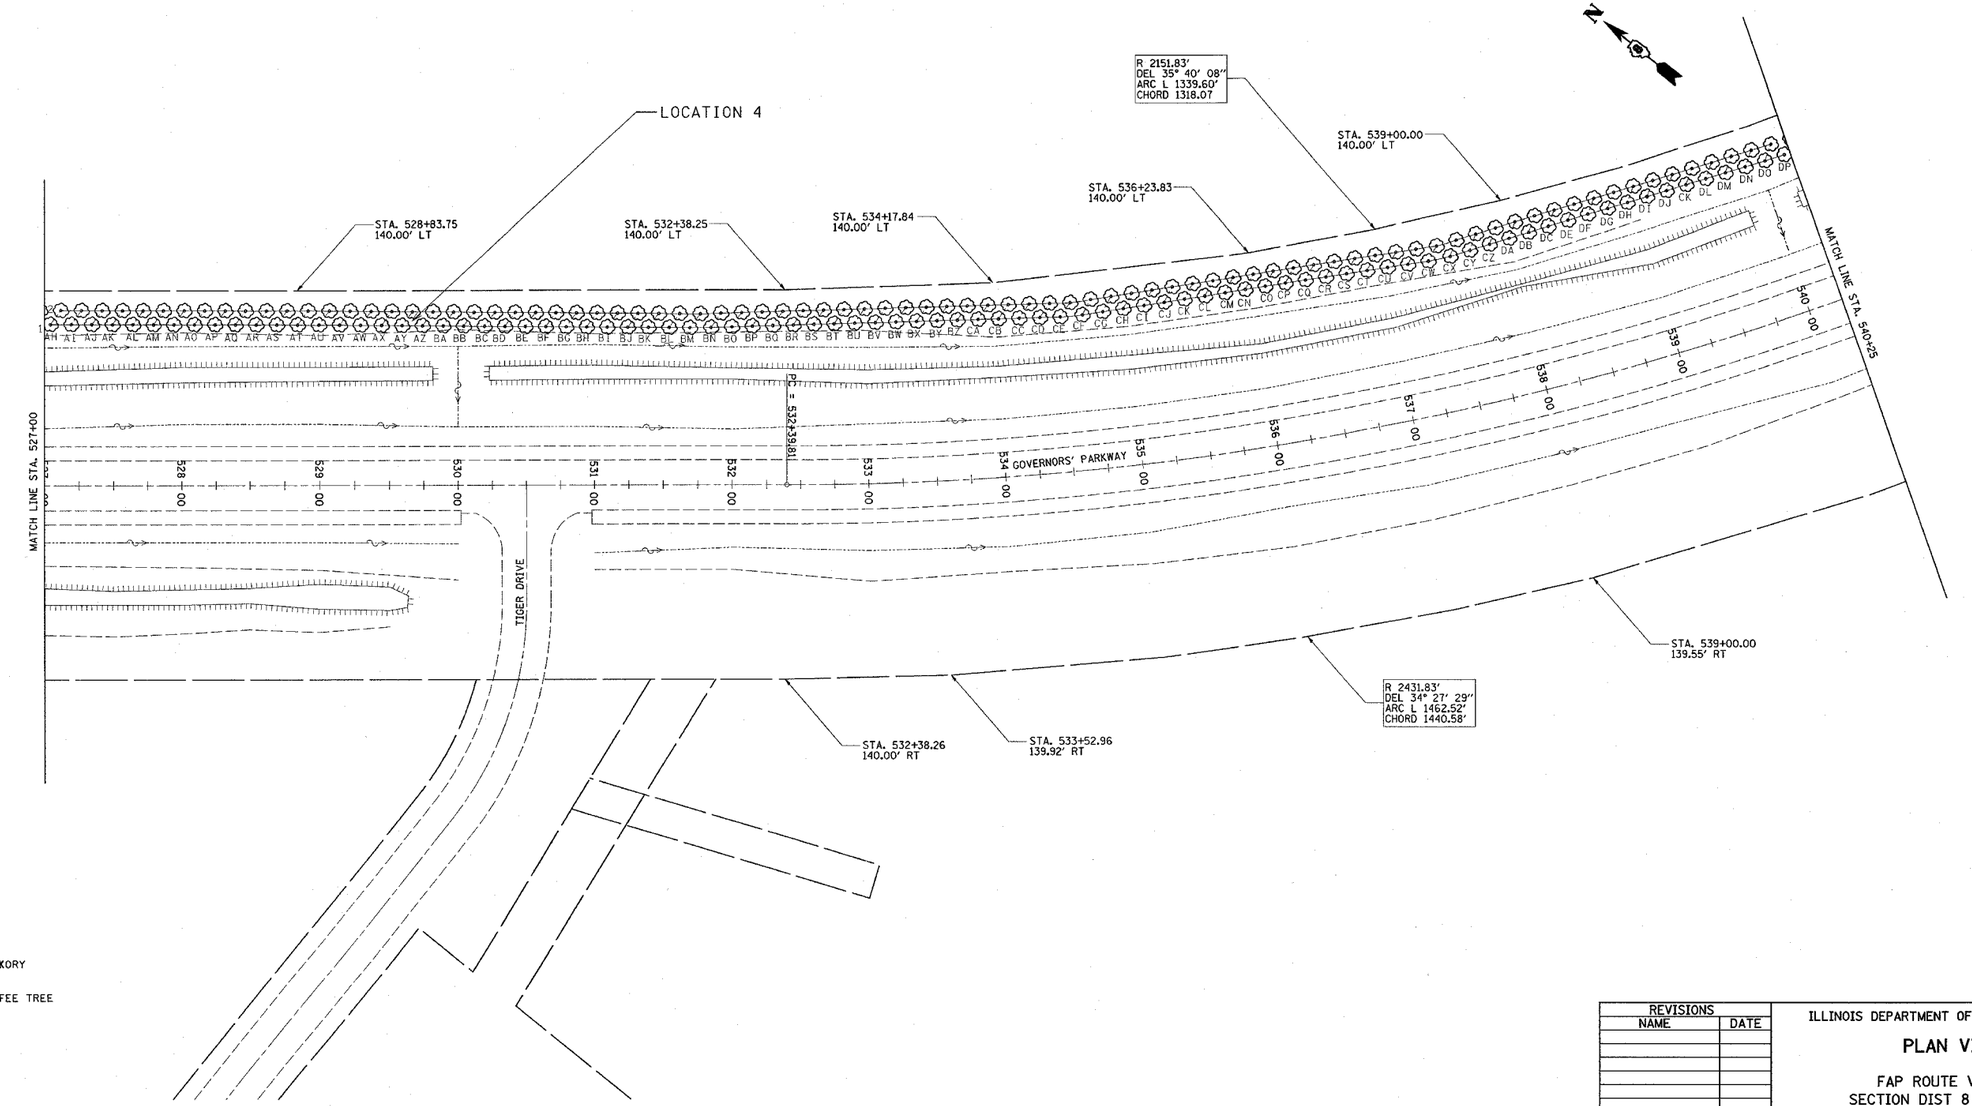

LEGEND

RM	RED MAPLE
SH	SHAGBARK HICKORY
WA	WHITE ASH
GA	GREEN ASH
KC	KENTUCKY COFFEE TREE
WP	WHITE PINE
WO	WHITE OAK
SO	SHINGLE OAK
BO	BUR OAK
CO	CHESTNUT OAK
PE	PECAN
PO	PIN OAK
RO	RED OAK
BS	BASSWOOD
BW	BLACK WALNUT

REVISIONS	
NAME	DATE

ILLINOIS DEPARTMENT OF TRANSPORTATION

PLAN VIEW

FAP ROUTE VARIOUS
SECTION DIST 8 LS 2006-1
MADISON COUNTY

SCALE: VERT.
HORIZ.
DRAWN BY
DATE
CHECKED BY

PLOT DATE = 3/26/2007
FILE NAME = c:\prog\pete\ed8326\plan\pln08285a.dgn
PLOT SCALE = 50.0000 ' / IN.
REFERENCE = REF