CONTRACT NO. 76939

F.A.P. RTE.	SECTION	COUNTY	TOTAL SHEETS	SHEET NO.
VAR	D-8 LS 2006-1	MADISON	9	8
STA.		TO STA.		
FED. ROAD DIST. NO.	ILLINOIS	FED. AID PROJECT		

STA 548+00 LT TO STA 556+25 LT

	A	B	C	
ROW # 1		GA	GA	GA	PO	PO	PO	SH	SH	RO	RO	RO	GA	GA	GA	SO	SO	SO	PO	PO	GA	GA	GA	SO	BS	BS	BS	WP	SH	SO	GA	GA	GA	PO	PO	PO	SH	SH	SO	SO	SO	GA	GA	GA	RO	RO	RO	SH	SH	PO	PO	PO	GA	GA
ROW # 2	GA	BS	BS	BS	BS	RM	RM	KC	CO	CO	WA	WA	WO	WO	BO	BO	BO	BW	BW	BW	BW	BW	BW	BW	BW	PE	BW	BW	BW	BW	BW	BW	BW	BW	BO	BO	BO	BO	BO	WA	WA	WA	WA	WA	WA	WA	RM	RM	RM	BS	BS	BS	BS	BS
TOTAL	

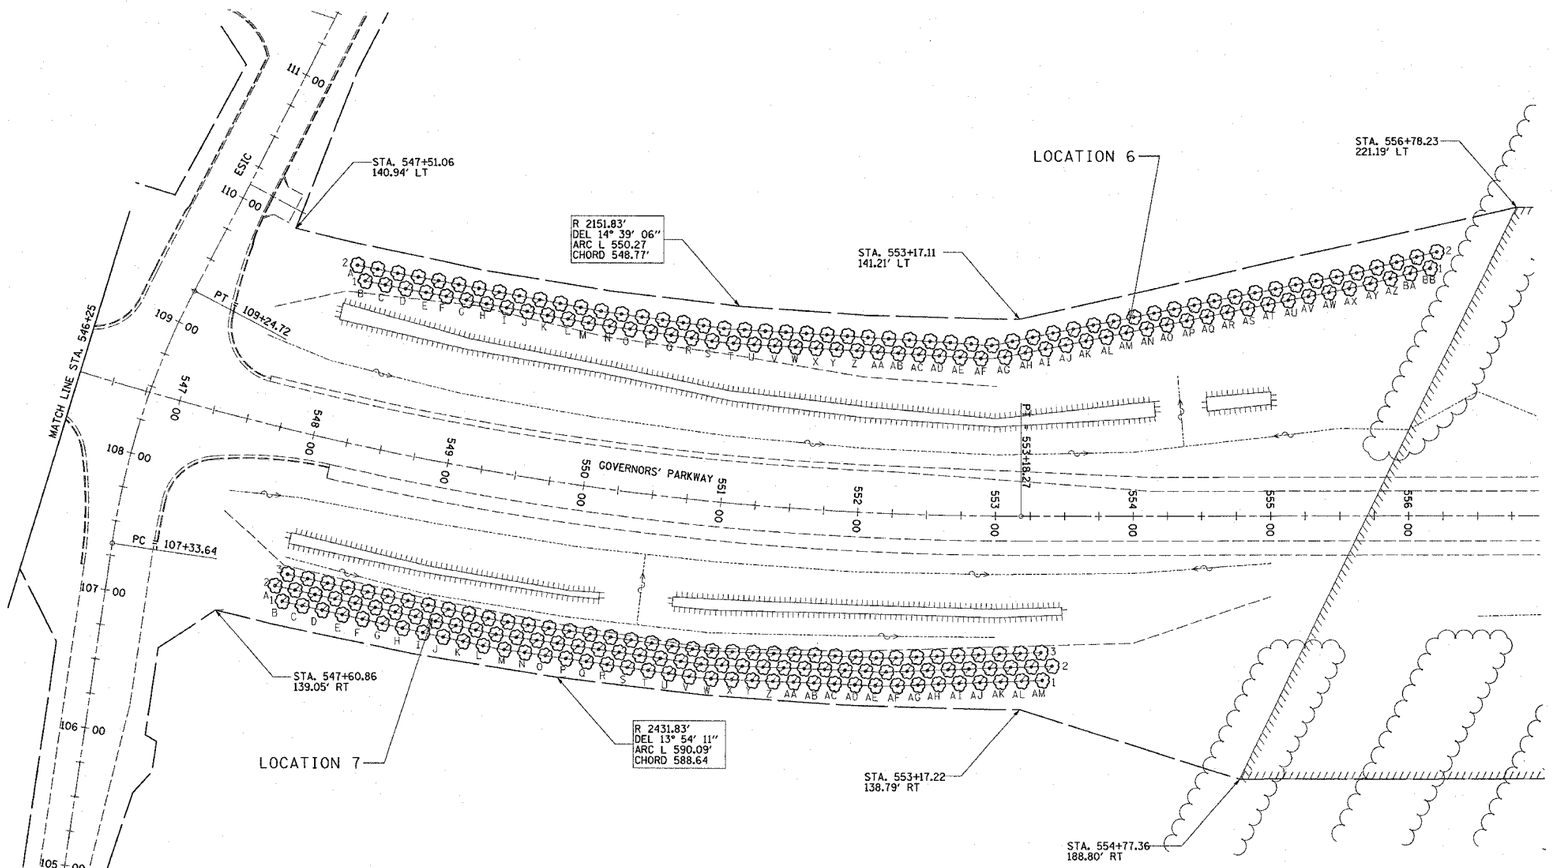

STA 548+00 RT TO STA 553+50 RT

	A	B	C	TOTAL
ROW # 1		BW	BO	WA	WA	CO	BW	BW	BW	BO	BO	WA	WA	CO	BW	BW	BW	BW	BW	CO	BO	BO	WA	WA	BW	BW	BW	BW	BO	WA	WA	BO	BW	BW	BW	BO	WA	WA	BW	38
ROW # 2	SH	RO	GA	BS	PO	PO	PO	SO	SO	GA	SO	SO	WO	BS	GA	RO	PO	PO	SO	WP	GA	KC	BS	PO	PO	SO	GA	WO	BS	PO	PO	SO	GA	SO	PO	PO	BS	PE	RO	39
ROW # 3	GA	RM	BS	GA	SO	RO	GA	SH	PO	GA	BS	BS	GA	SH	RO	GA	RM	SH	GA	BS	BS	GA	RO	SH	GA	RM	BS	GA	RO	SH	GA	RM	SH	GA	BS	BS	GA	RM		38
TOTAL	115

LEGEND

RM RED MAPLE
SH SHAGBARK HICKORY
WA WHITE ASH
GA GREEN ASH
KC KENTUCKY COFFEE TREE
WP WHITE PINE
WO WHITE OAK
SO SHINGLE OAK
BO BUR OAK
CO CHESTNUT OAK
PE PECAN
PO PIN OAK
RO RED OAK
BS BASSWOOD
BW BLACK WALNUT

REVISIONS	
NAME	DATE

ILLINOIS DEPARTMENT OF TRANSPORTATION

PLAN VIEW

FAP ROUTE VARIOUS
SECTION DIST 8 LS 2006-1
MADISON COUNTY

SCALE: VERT. HORIZ.
DATE
DRAWN BY
CHECKED BY

PLOT DATE = 3/28/2007
FILE NAME = c:\projects\ed08205\plan\pln08205a.dgn
PLOT SCALE = 50.0000 ' / IN.
REFERENCE = REF