*FAP592/FAU9251 CONTRACT NO. 76959

F.A.P. RTE.	SECTION	COUNTY	TOTAL SHEETS	SHEET NO.
*	120R-1	ST. CLAIR	74	41

STA. 416+71.57 TO STA. 417+00.00

FED. ROAD DIST. NO. _ ILLINOIS FED. AID PROJECT

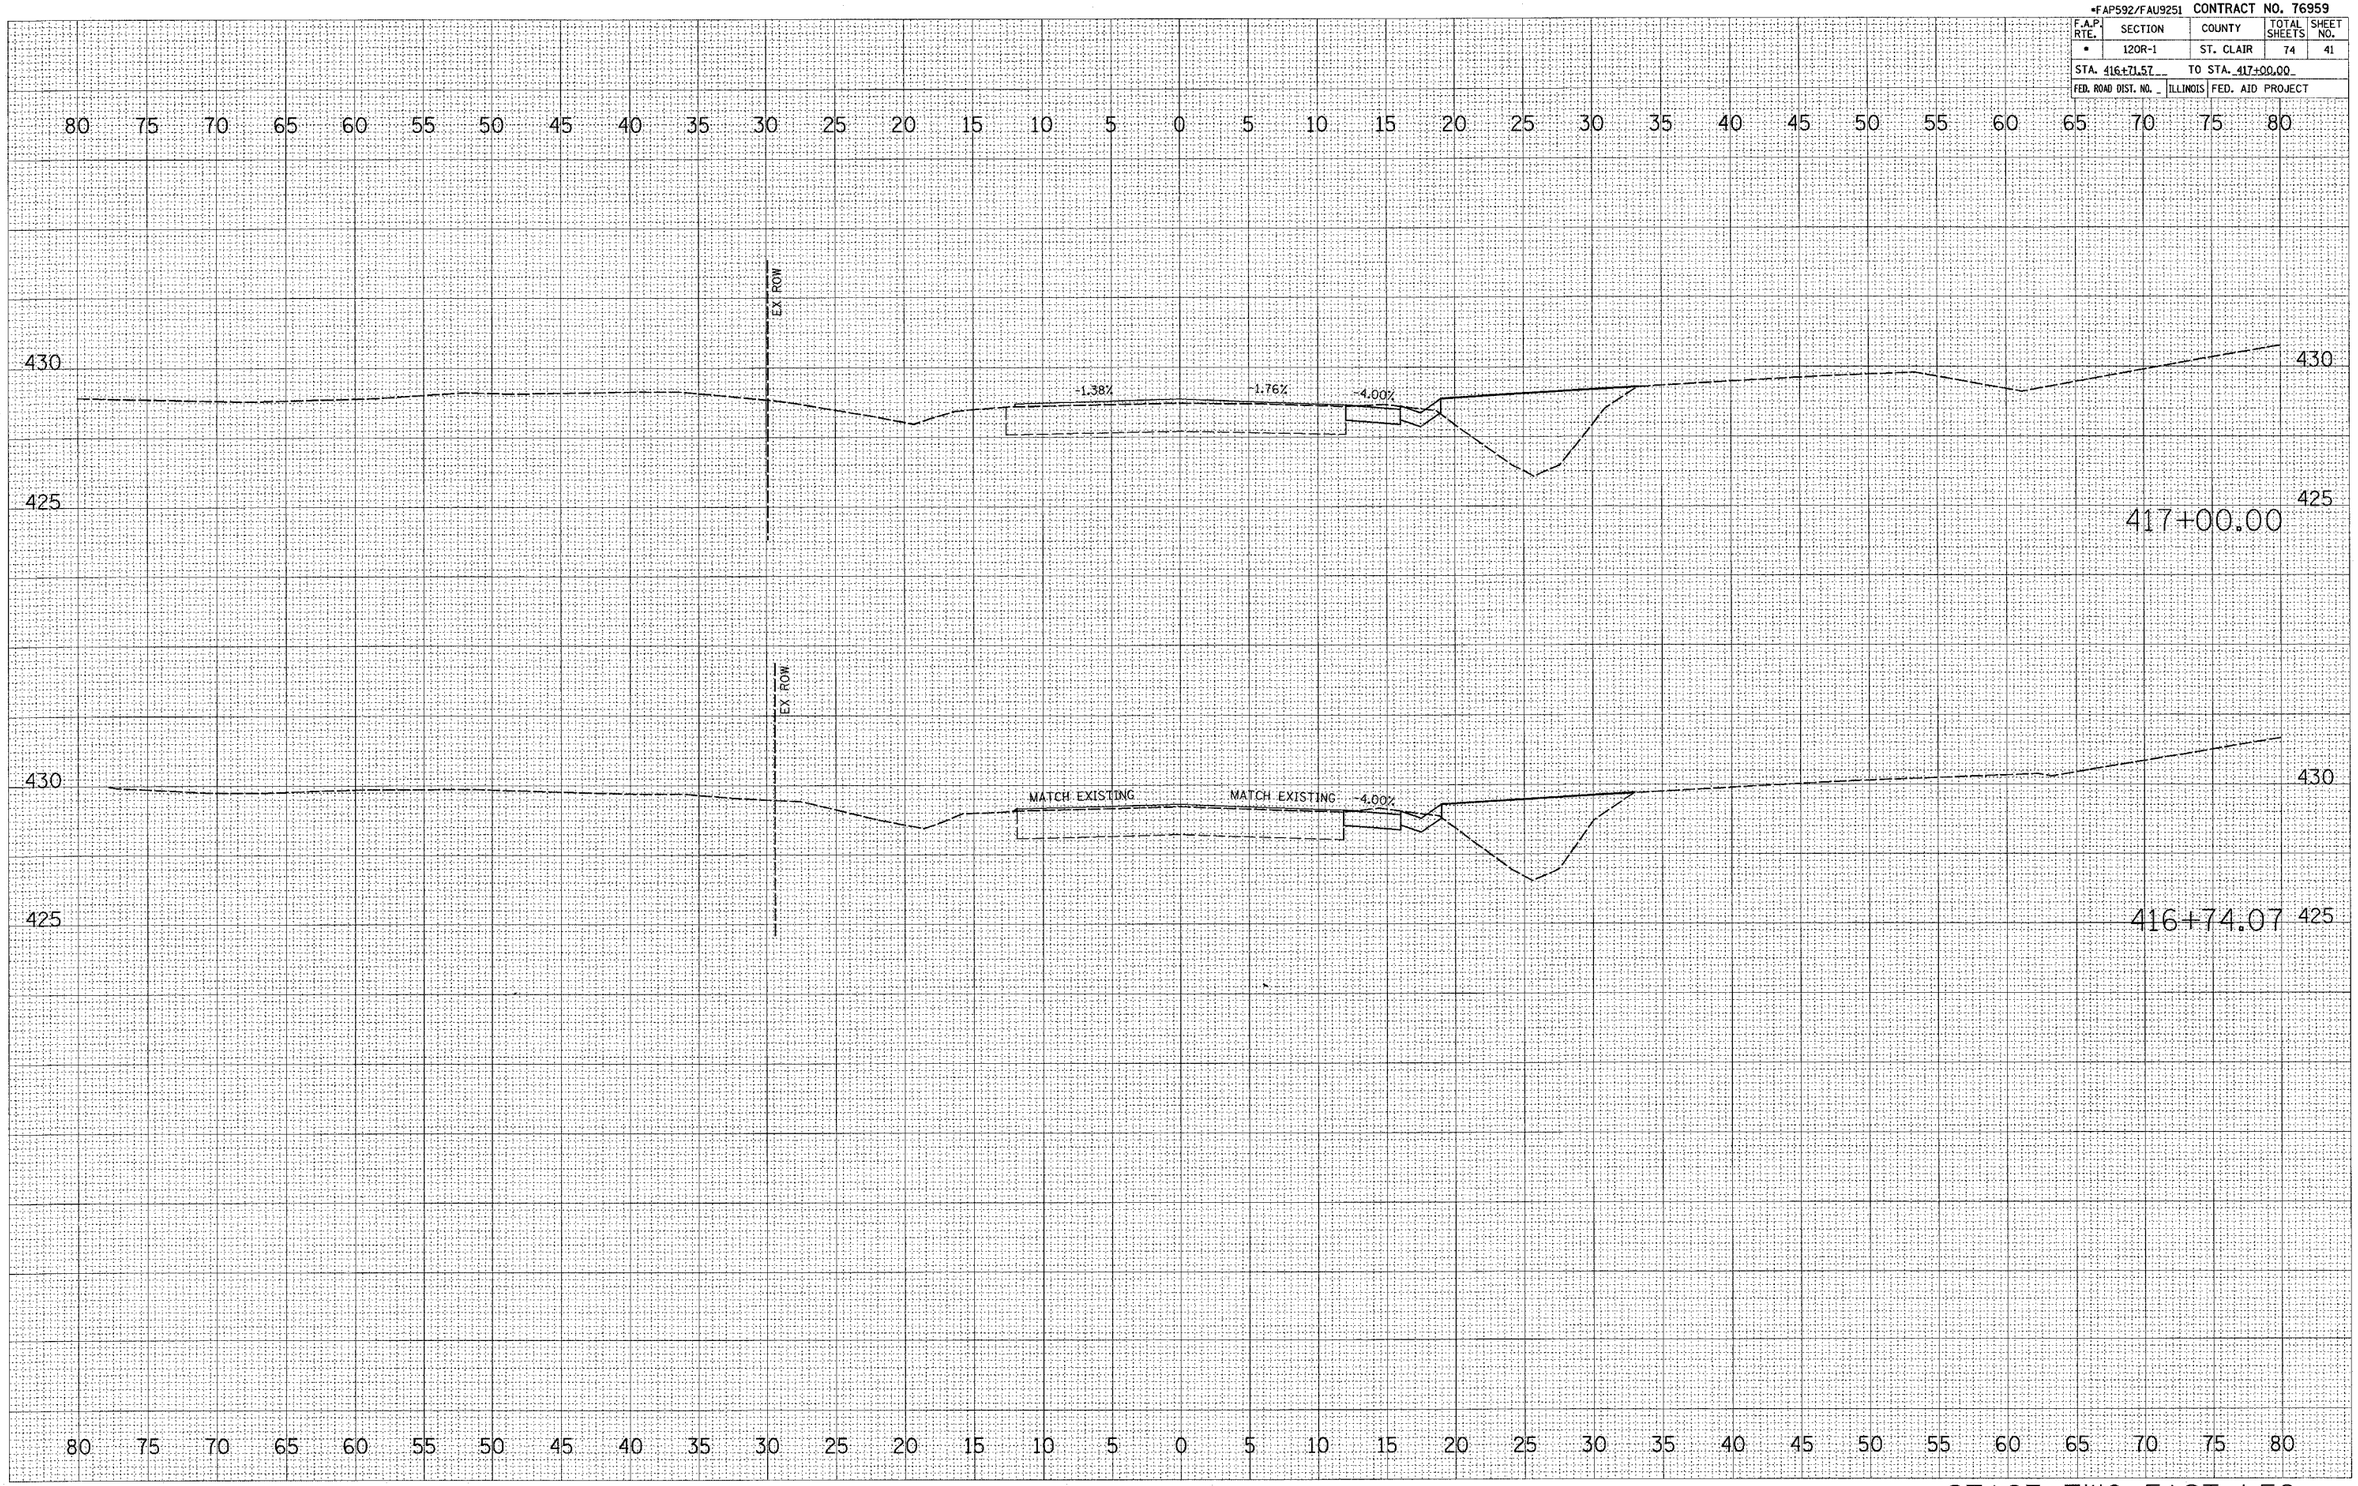

STAGE TWO EAST LEG

FINAL SURVEY
NOTE BOOK NO.
SURVEYED
PLOTTED
TEMPLATE
AREAS
AREAS CHECKED
BY
DATE

ORIGINAL SURVEY
NOTE BOOK NO.
SURVEYED
PLOTTED
TEMPLATE
AREAS
AREAS CHECKED
BY
DATE

PLOT DATE = 4/6/2007
FILE NAME = c:\projects\adi0005\plan\rsshti0005\dgn
PLOT SCALE = 5.0000 ' / IN.
USER NAME = dintelmanjn