•FAP592/FAU9251 CONTRACT NO. 76959

F.A.P. RTE.	SECTION	COUNTY	TOTAL SHEETS	SHEET NO.
•	120R-1	ST. CLAIR	74	64

STA. 424+00.00 TO STA. 424+00.00

FED. ROAD DIST. NO. _ ILLINOIS FED. AID PROJECT

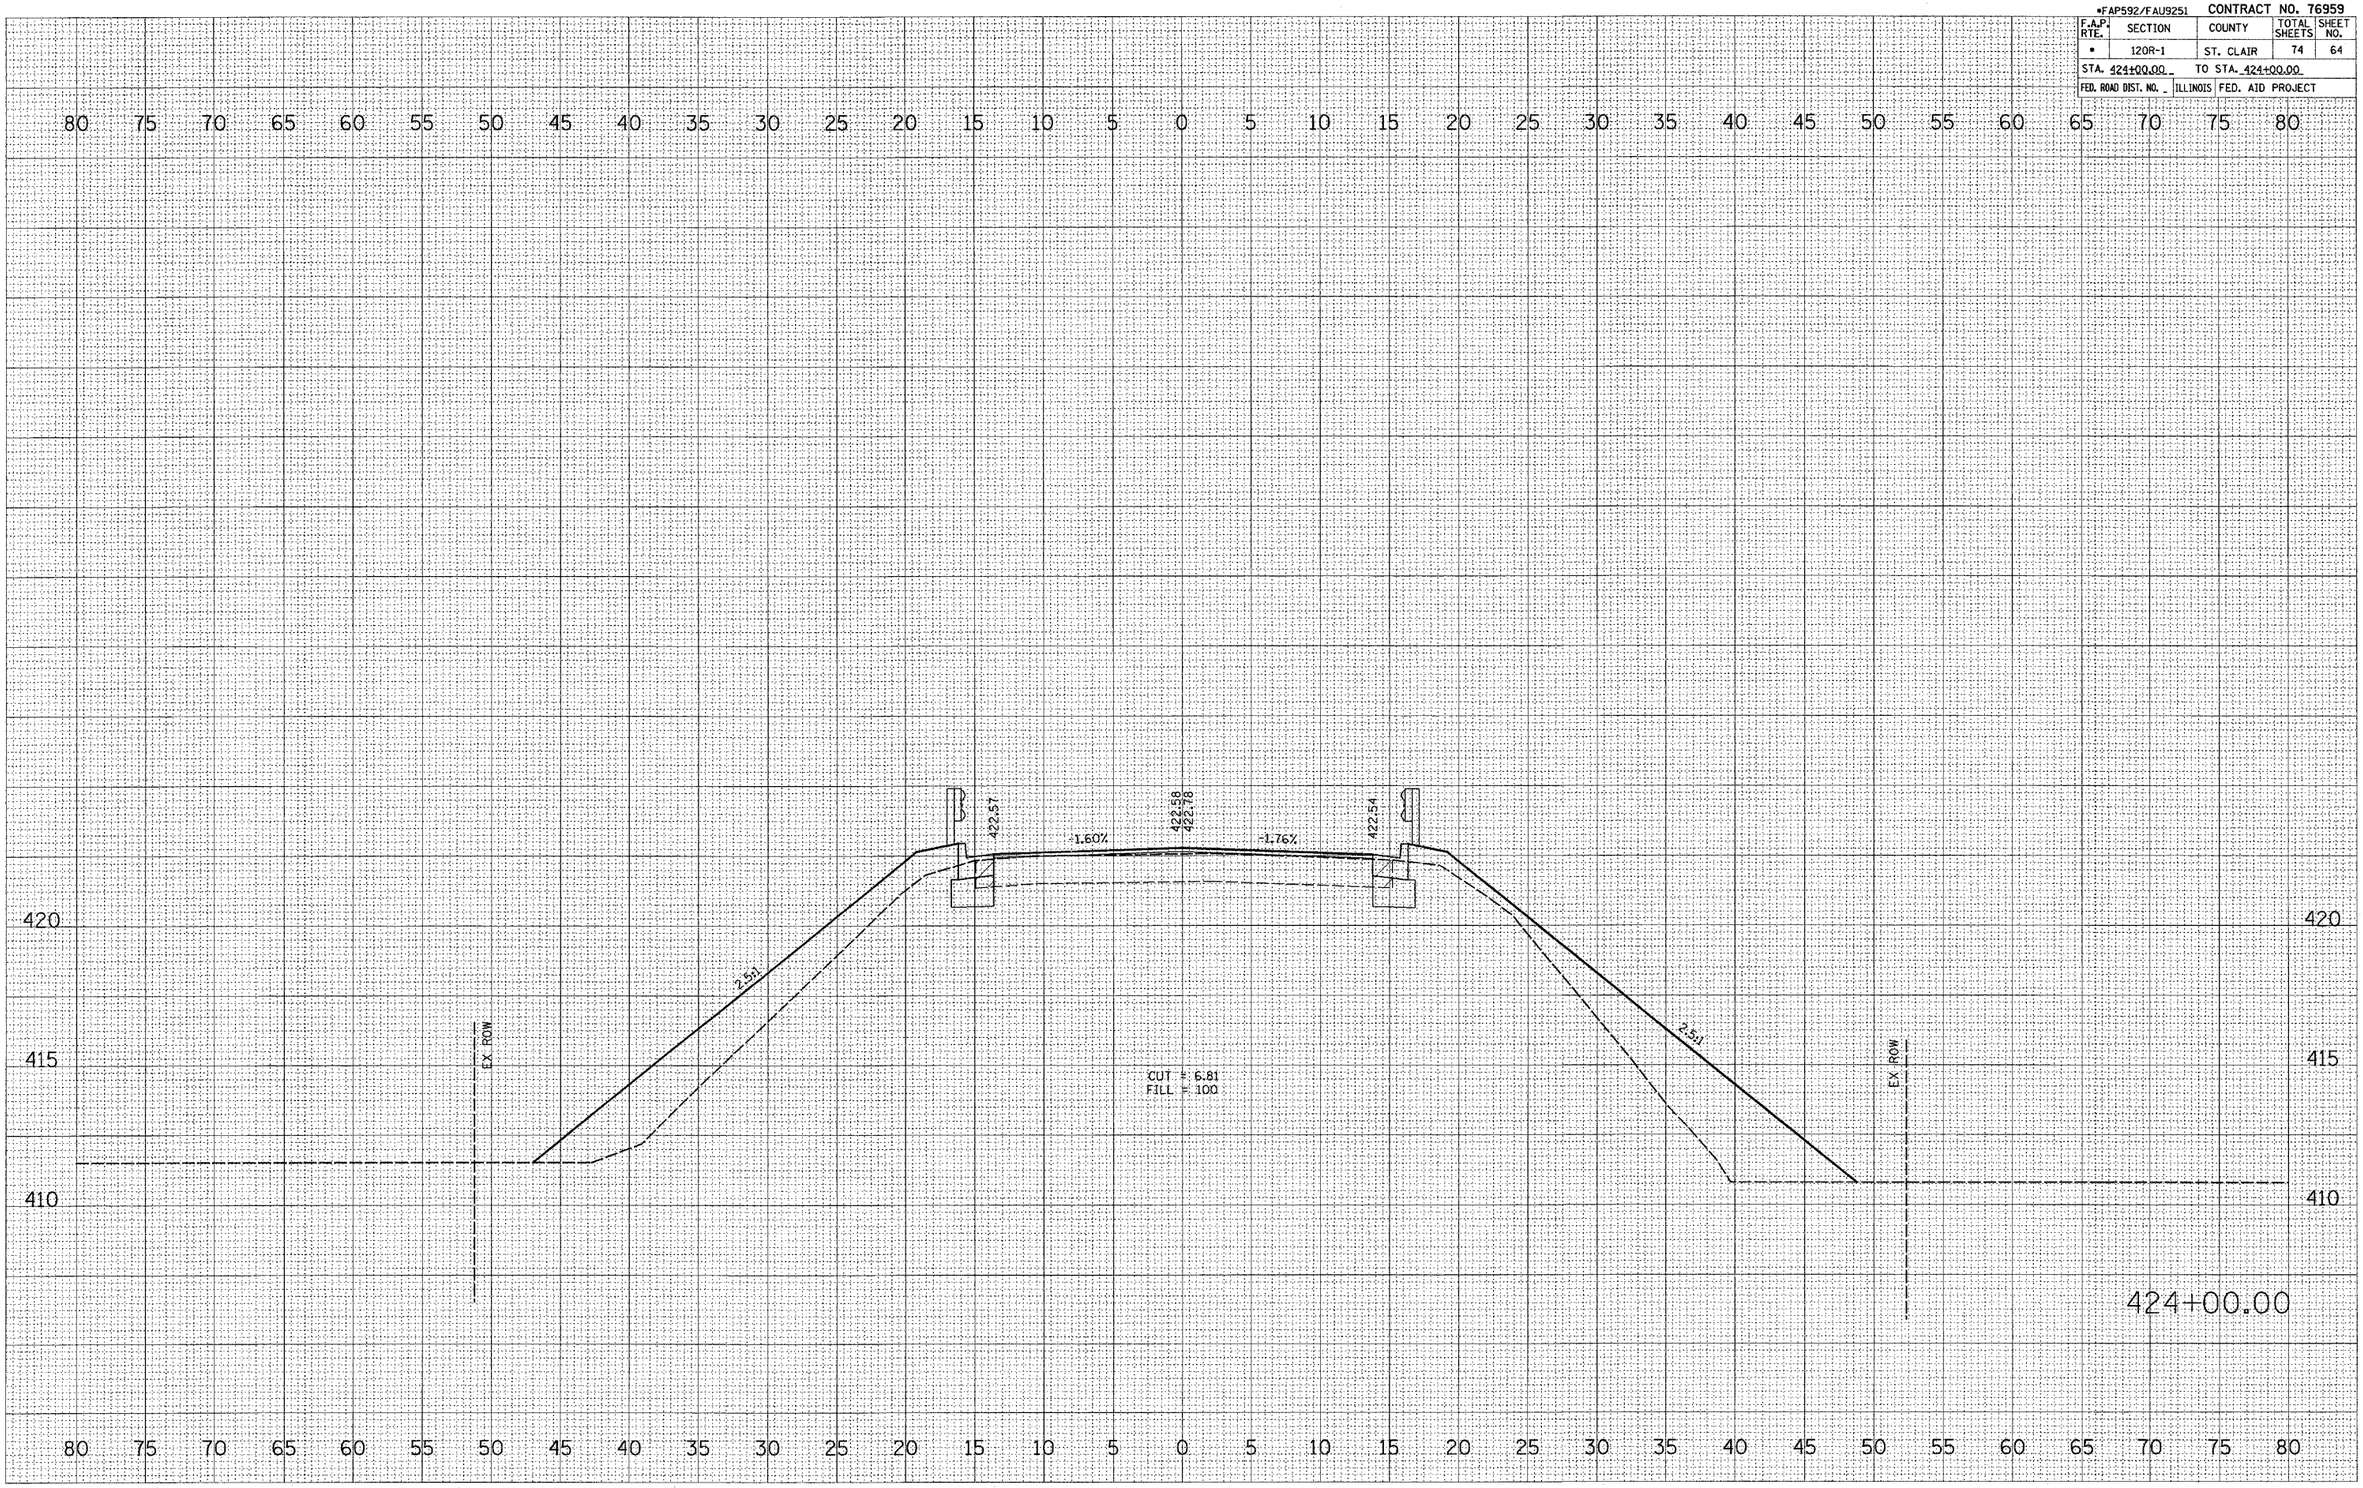

FINAL SURVEY | NOTE BOOK NO. | SURVEYED | PLOTTED | TEMPLATE | AREAS | AREAS CHECKED | BY | DATE

ORIGINAL SURVEY | NO. | SURVEYED | PLOTTED | TEMPLATE | AREAS | AREAS CHECKED | BY | DATE

PLOT DATE = 3/22/2007
FILE NAME = c:\projects\edi0005\plan\xsshti0005\xsdrwk
PLOT SCALE = 5.0000 ' / IN.
USER NAME = dintelmanjn