*FAP592/FAU9251 CONTRACT NO. 76959

F.A.P. RTE.	SECTION	COUNTY	TOTAL SHEETS	SHEET NO.
*	120R-1	ST. CLAIR	74	65

STA. 424+40.00 TO STA. 424+50.00

FED. ROAD DIST. NO. _ ILLINOIS FED. AID PROJECT

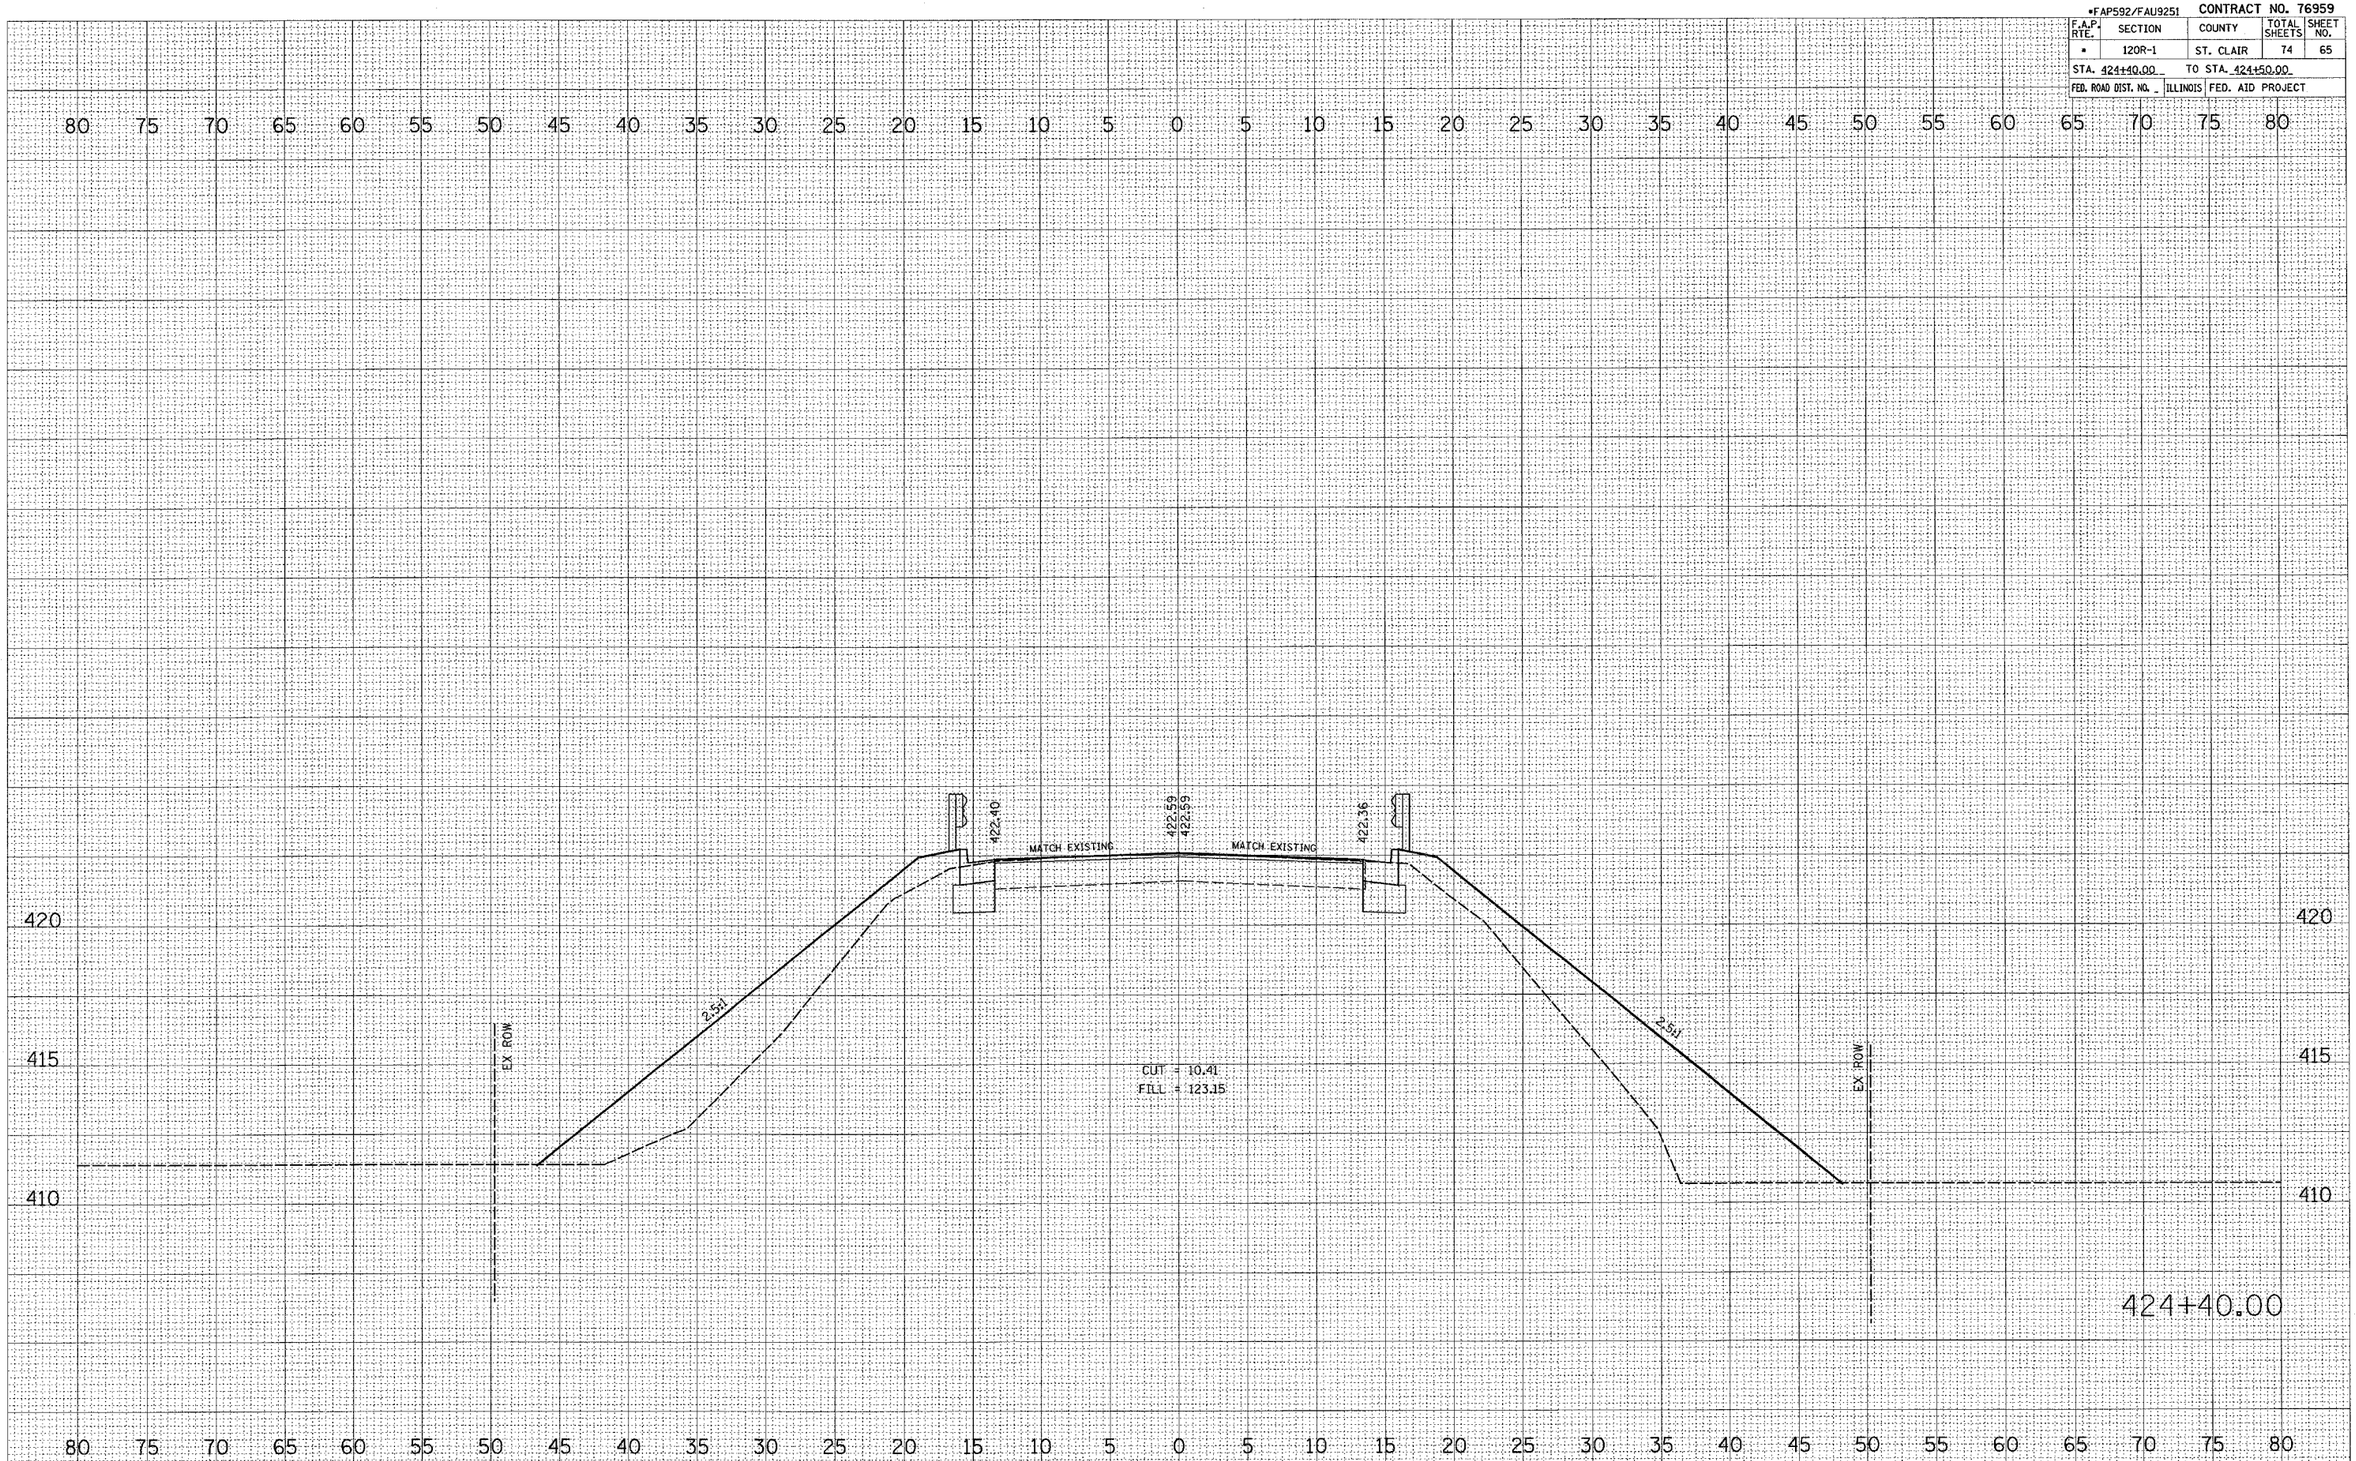

FINAL SURVEY | NOTE BOOK NO. | SURVEYED | PLOTTED | TEMPLATE | AREAS | AREAS CHECKED | BY | DATE

ORIGINAL SURVEY | NO. | SURVEYED | PLOTTED | TEMPLATE | AREAS | AREAS CHECKED | BY | DATE

PLOT DATE = 4/6/2007
FILE NAME = c:\projects\ad10005\plan\vash10005-dgn
PLOT SCALE = 5.0000 ' / IN.
USER NAME = dantalmen_jn